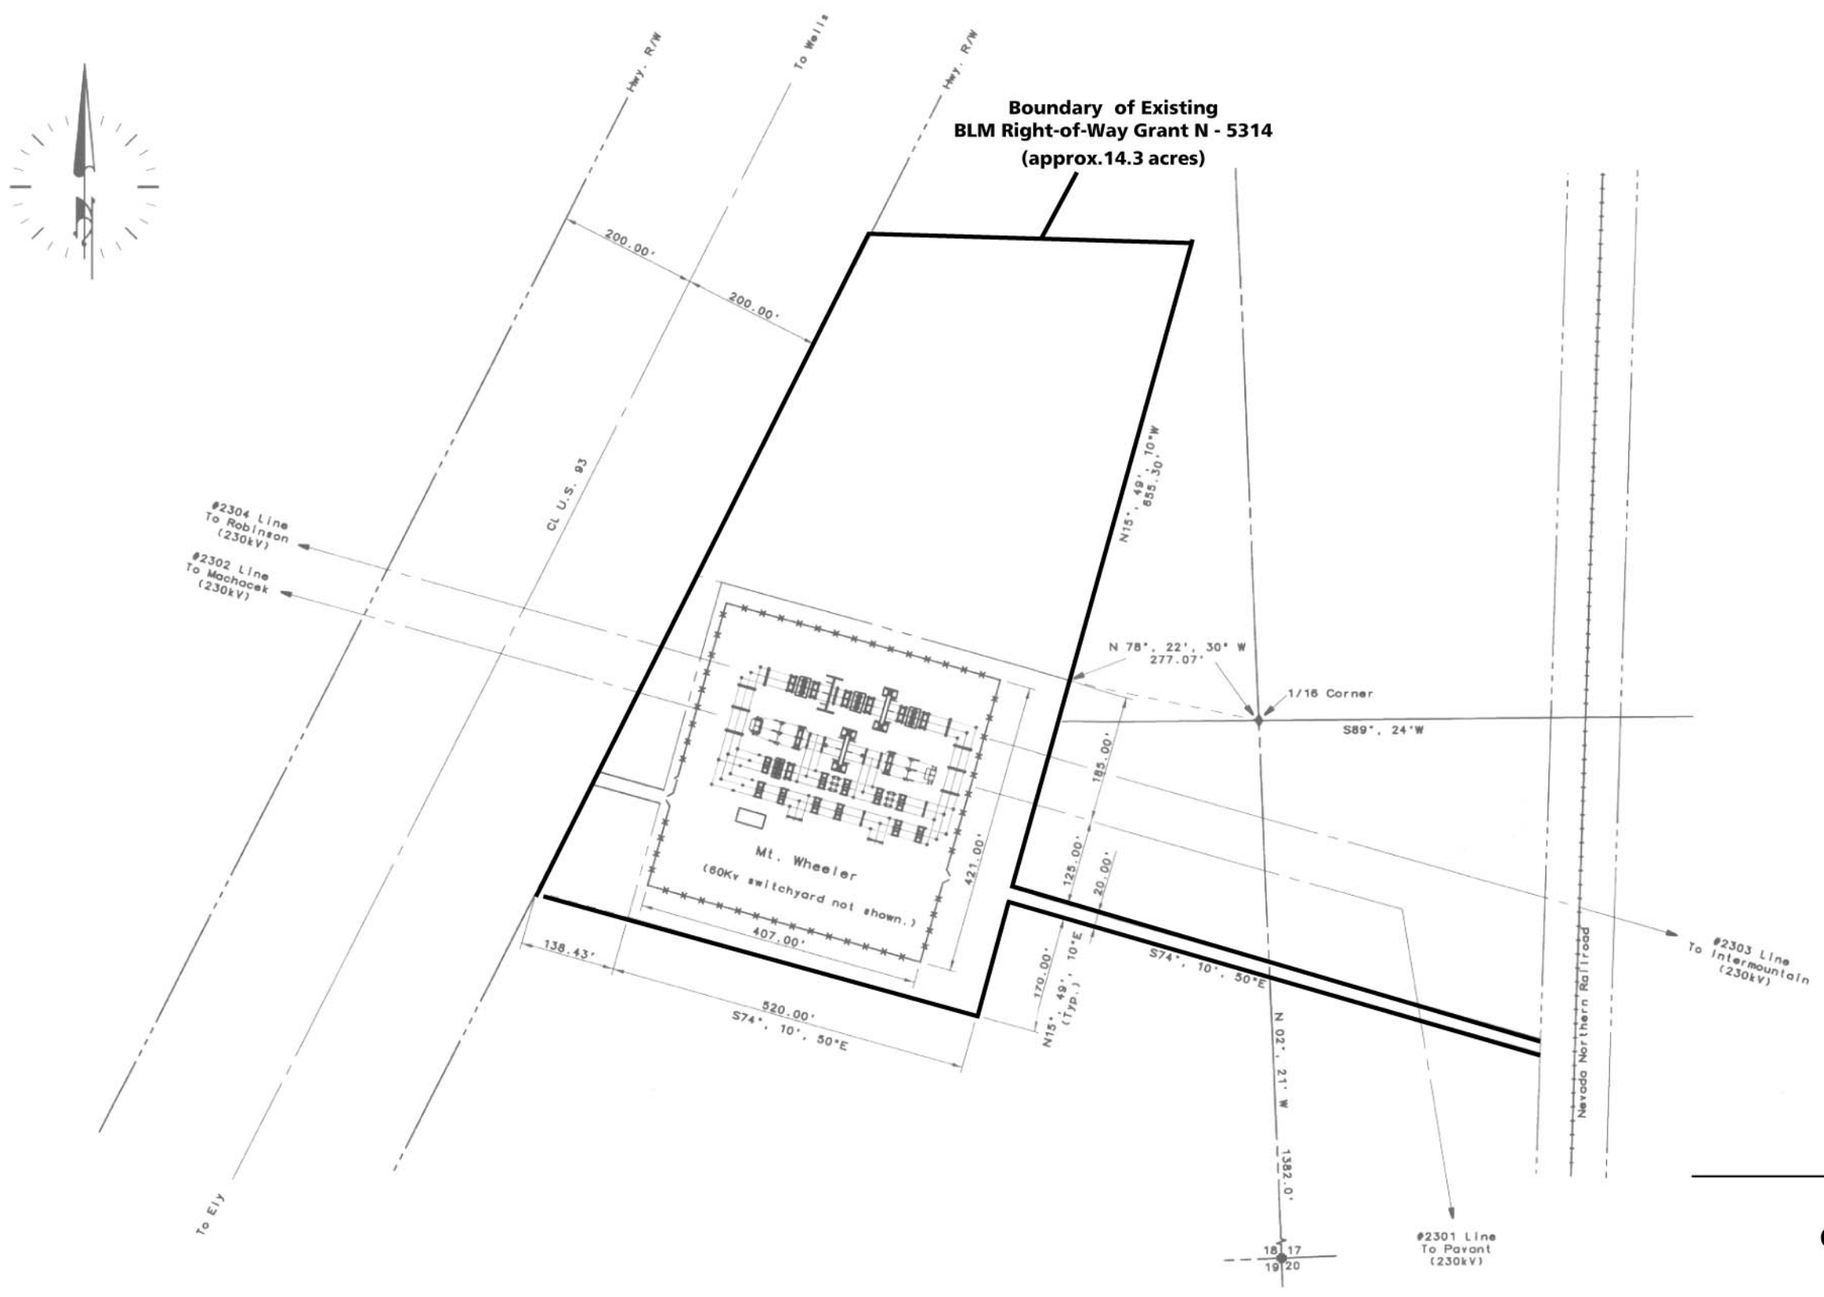

Figure 2-5
Gonder Substation Plot Plan (existing)

Source: Sierra Pacific Power Company, 2000.

P:/2000/05002.01/Doc/Draft EIS/Figures/Fig 2-5.p65