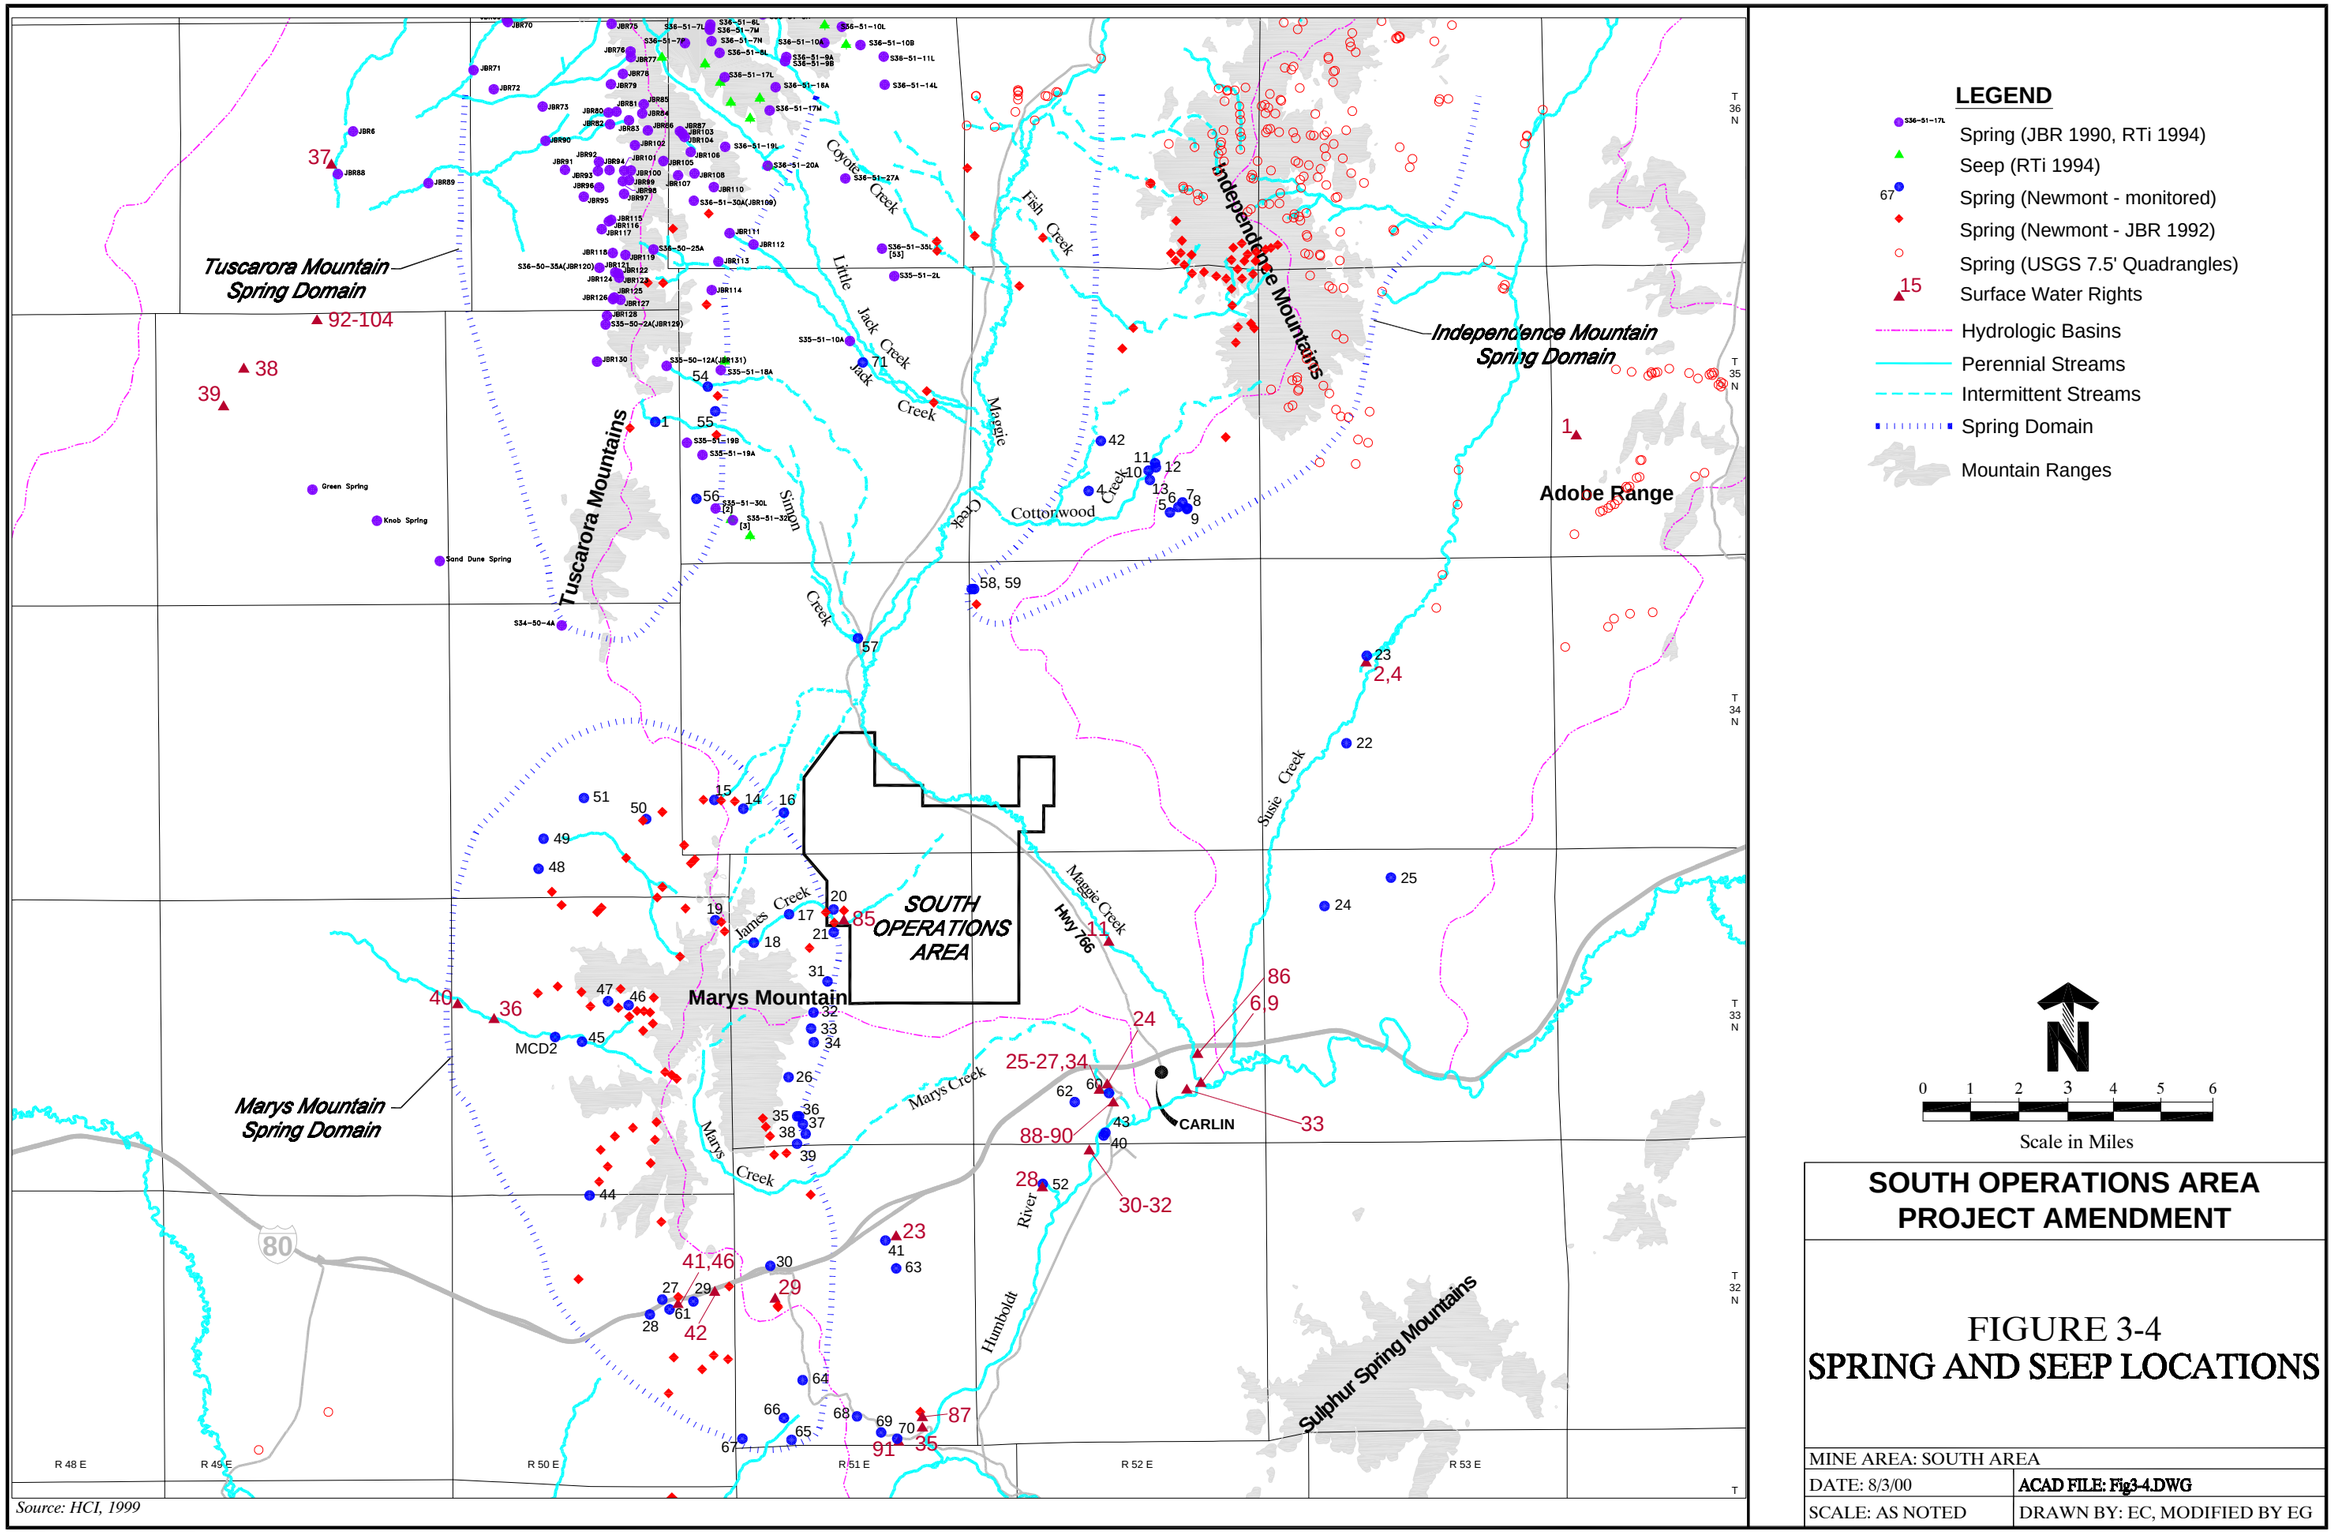

Source: HCI, 1999

SOUTH OPERATIONS AREA PROJECT AMENDMENT

FIGURE 3-4
SPRING AND SEEP LOCATIONS

MINE AREA: SOUTH AREA	
DATE: 8/3/00	ACAD FILE: Fig3-4.DWG
SCALE: AS NOTED	DRAWN BY: EC, MODIFIED BY EG