TOWNSHIP 34 NORTH RANGE 42 EAST OF THE MOUNT DIABLO MERIDIAN, NEVADA

HUMBOLDT COUNTY

WINNEMUCCA GR DIST

STATUS OF PUBLIC DOMAIN
LAND AND MINERAL TITLES

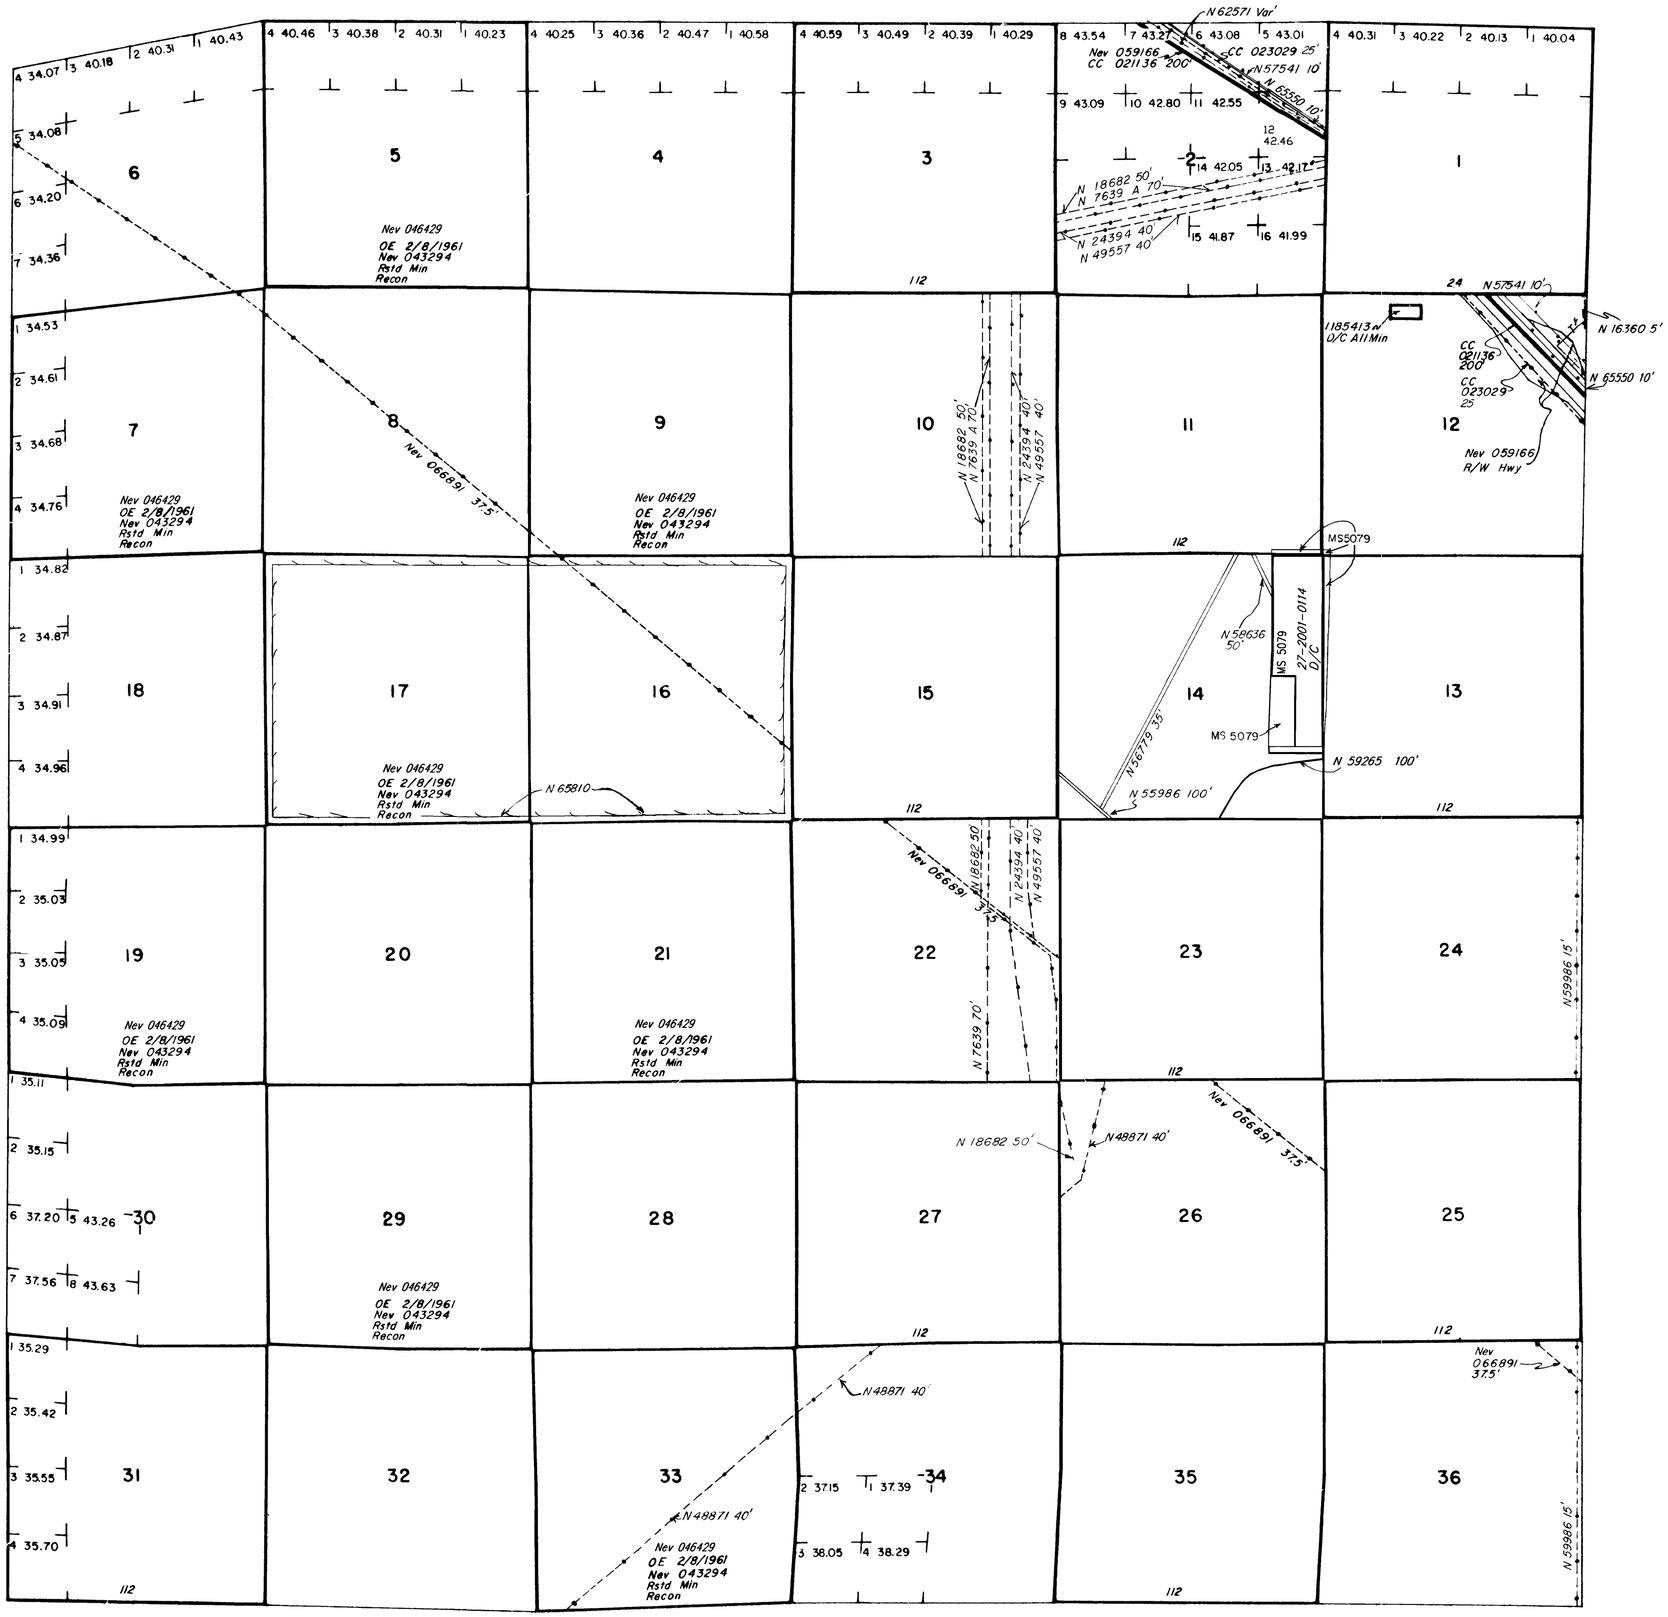

MT PLAT

INDEX TO SEGREGATED TRACTS				
RESURVEY	ORIGINAL SURVEY			
TRACT NO	T	R	SEC	SUBDIVISION

FOR ORDERS EFFECTING DISPOSAL OR USE OF UNIDENTIFIED LANDS WITHDRAWN FOR CLASSIFICATION, MINERALS, WATER AND/OR OTHER PUBLIC PURPOSES. REFER TO INDEX OF MISCELLANEOUS DOCUMENTS.

N 53309 R/W haul roads, water pipeline, buried & aerial Powerlines
Sec 2: Lot 16, W/1
Sec 10: NE1/4 NE1/4NE1/4, SE1/4 SE1/4SE1/4, W/1

N 60088 R/W Rd 30'
Sec 12: S1/2 NE1/4, SE1/4NW1/4, E1/2 SW1/4, W/1

N 60087 R/W Water Pipeline 7.5'
Sec 12: W1/2 NE1/4, E1/2 W1/2, SW1/4 SW1/4, W/1

N 59592 R/W A/Rd, Buried Fiberoptic Communication Cable, & 10" Water Pipeline 50'
Sec 12: SE1/4 NE1/4, E1/2 SE1/4, W/1
Sec 24: NE1/4 NE1/4, W/1
Sec 36: NE1/4 NE1/4, SE1/4 SE1/4, W/1

CURRENT TO	BY
10/7/05	MS

SCALE

10 5 0 10 20 30 60

30 chains to the inch

WARNING STATEMENT

This plat is the Bureau's Record of Title and should be used only as a graphic display of the township survey data. Records hereon do not reflect title changes which may have been effected by lateral movements of rivers or other bodies of water. Refer to the cadastral surveys for official survey information.

N 020
T. 34N
R. 42E