ORIGINAL

TOWNSHIP No. 1 NORTH, RANGE No. 34 EAST OF THE MOUNT DIABLO MERIDIAN, NEVADA.

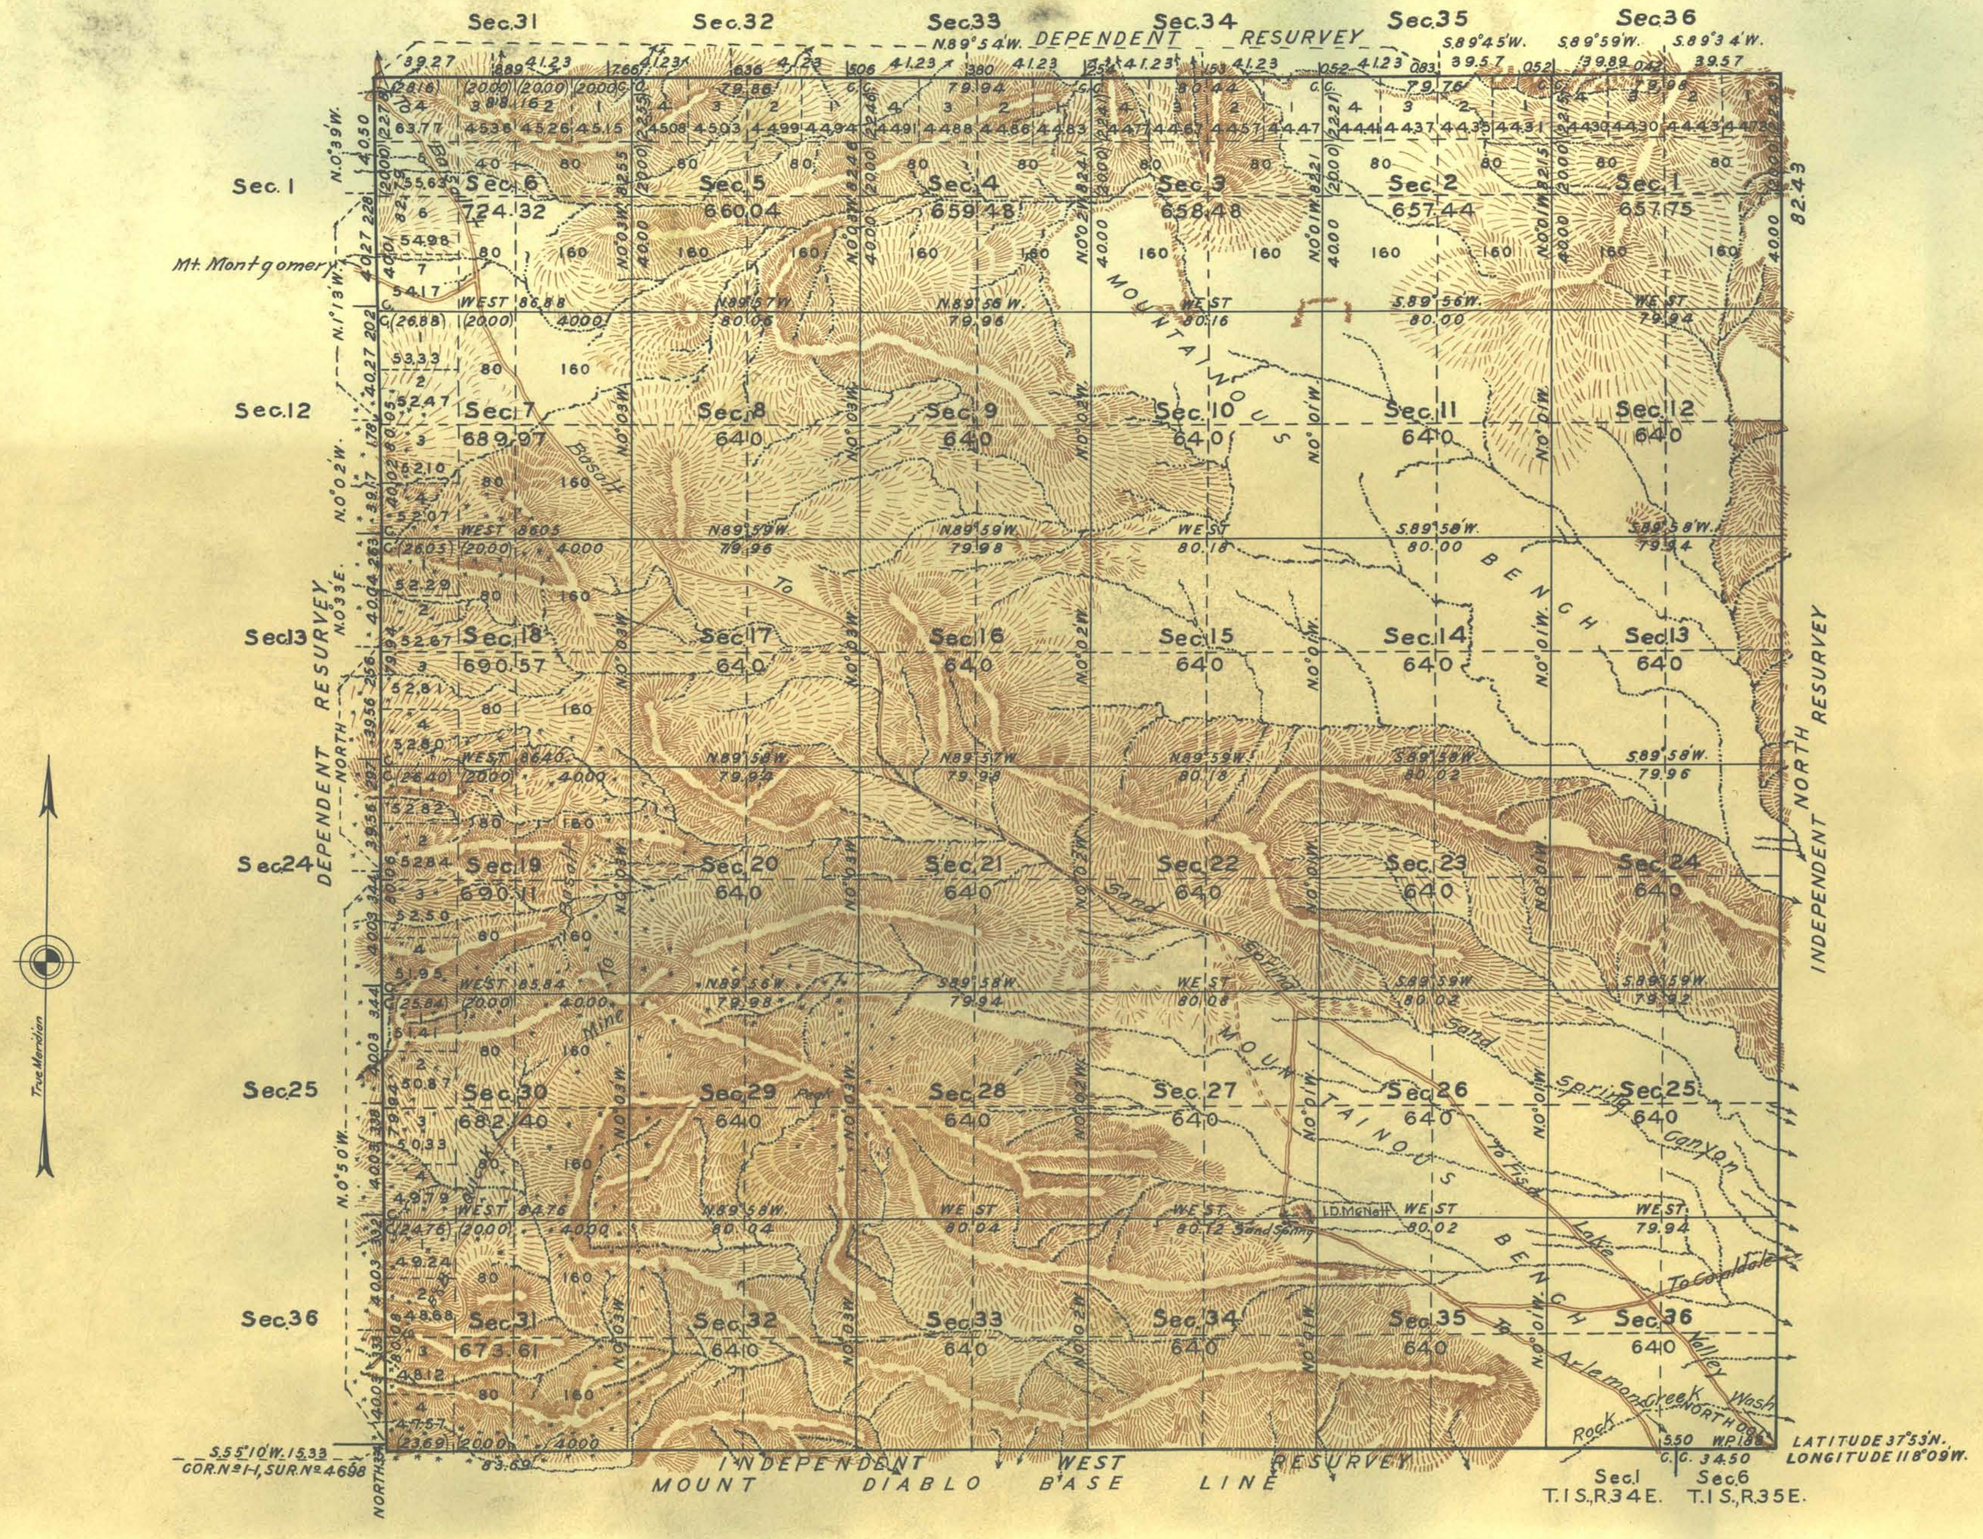

Scale 40 Chains to an Inch.

AREA SURVEYED 23444.17 ACRES.

LINES DESIGNATED	BY WHOM SURVEYED	GROUP		MILEAGE		WHEN SURVEYED	
		No.	DATE	MLS.	CHS.	BEGUN	COMPLETED
EXTERIORS	GEORGE W. RIDGWAY	143	MAY 16, 1927.	24	17.12	JUNE 27, 1930	JULY 24, 1930.
SUBDIVISIONAL	" " "	"	" " "	60	42.07	JULY 3, 1930	AUG. 2, 1930.
MISCELLANEOUS	" " "	"	" " "		15.33	JULY 22, 1930	JULY 22, 1930.

Office of U.S. Supervisor of Surveys
Denver, Colorado, Nov. 5, 1931
The above plat of Township No. 1 North Range No. 34 East, of the Mount Diablo Meridian Nevada is strictly conformable to the field notes of the survey thereof which have been examined and approved.

U.S. Supervisor of Surveys

DEPARTMENT OF THE INTERIOR
GENERAL LAND OFFICE
Washington, D.C., April 30, 1932
The survey represented by this plat having been correctly executed in accordance with the requirements of law and the regulations of this office, is hereby accepted.

Assistant Commissioner

A.R.S.

0957

T. 1 N., R. 34 E.