TOWNSHIP No. 1 NORTH RANGE No. 65 EAST MOUNT DIABLO MERIDIAN

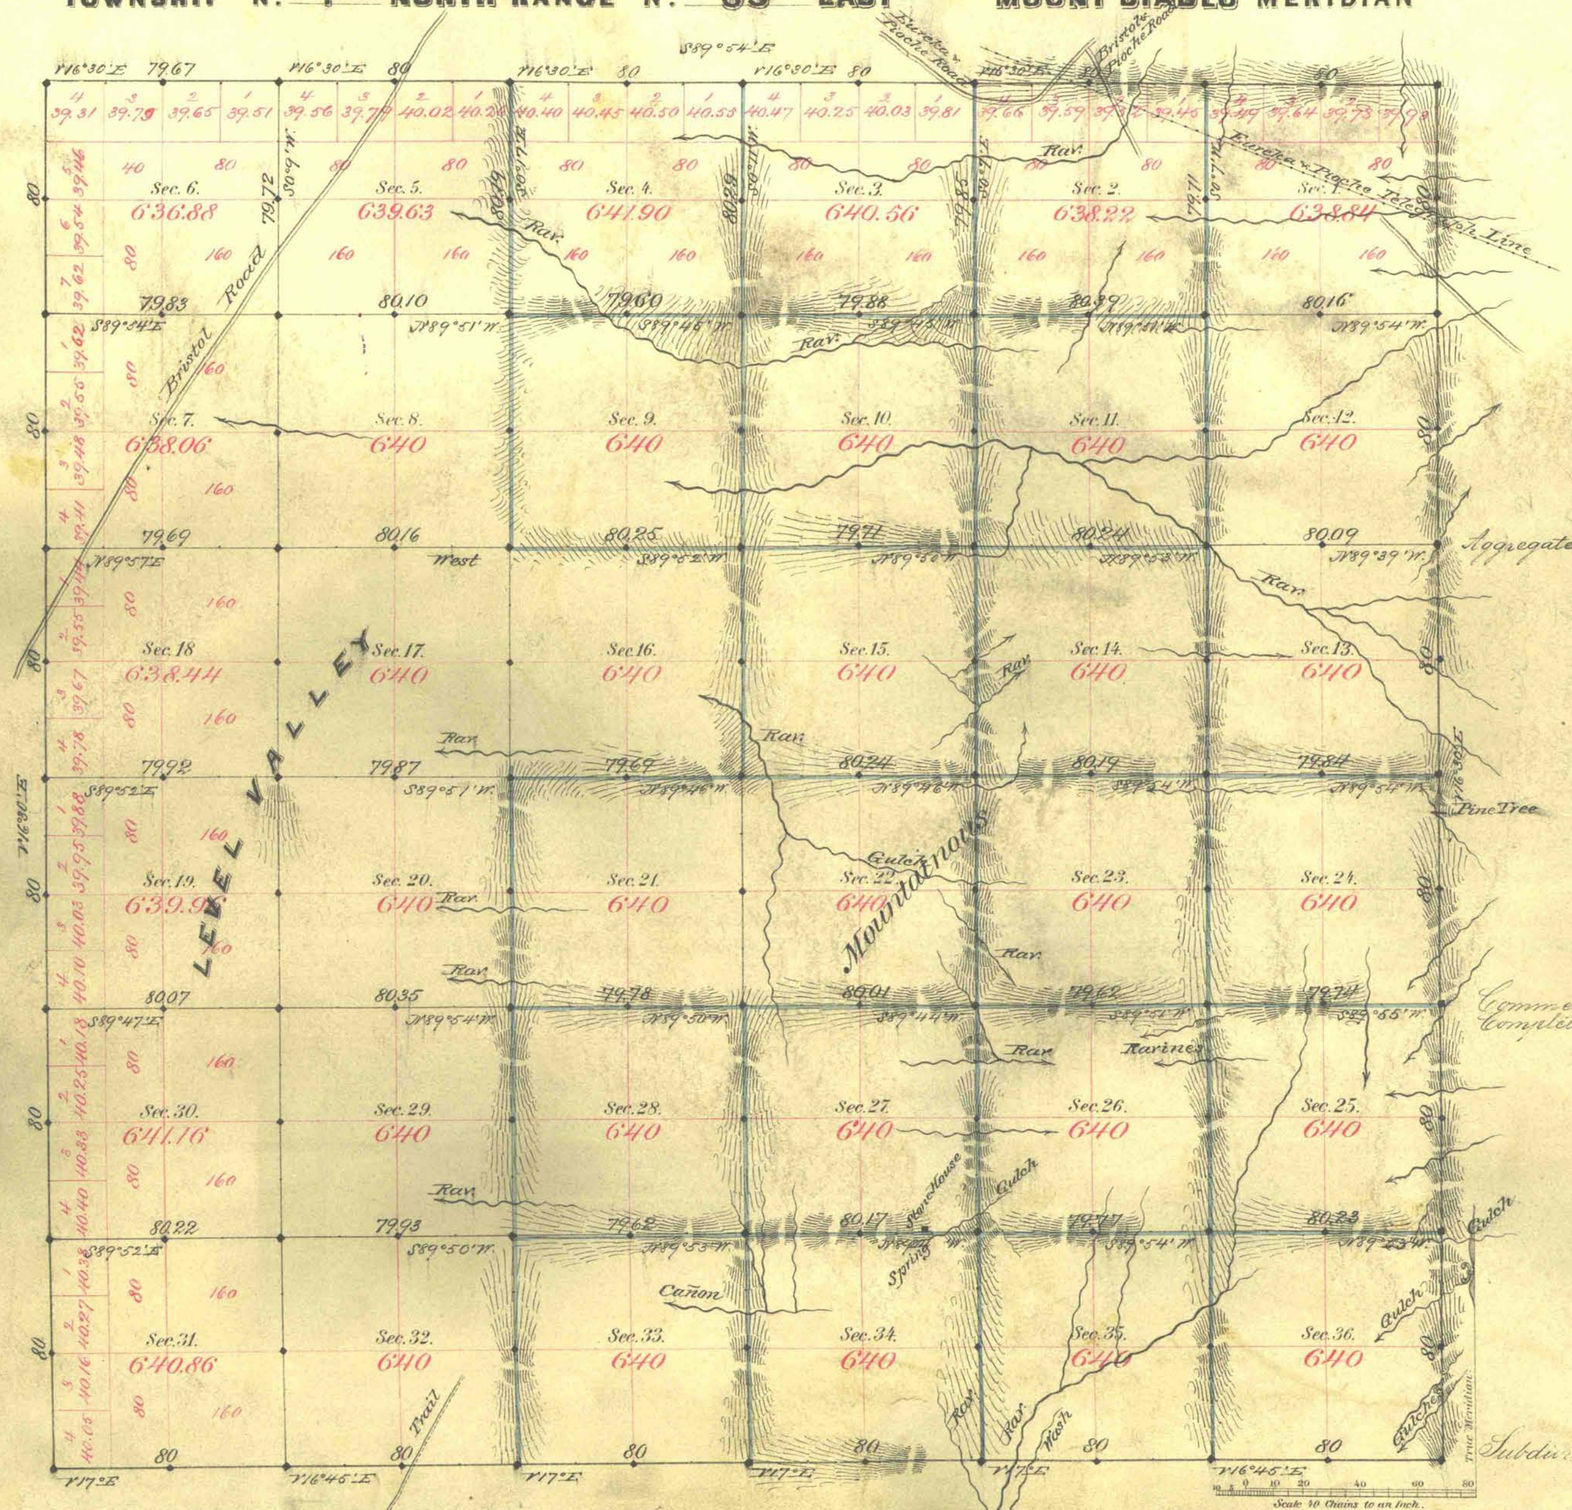

Aggregate Area of Public Land Surveyed 23034.51 Acres.

Commenced June 11th 1881.
Completed " 17th "

Subdivisions run with a Variation of 16°30' East.

Surveys Designated	By Whom Surveyed	Date of Contract	Amount of Surveys	When Surveyed	No. Con.
S. Edy.	Monroe & Bateman	Nov. 12th 1872	M. 0 Ch. 00 Lk. 00	1872	53
N. E. & W. line	Benson & Putnam	April 19th 1881	17 - 79 - 67	1881	125
Subdivn. Blacks 8	"	" "	20 - 00 - 11	June "	"
" Blue 8 10	"	" "	39 - 79 - 01	" "	"

The above Map of Township No. 1 North of Range No. 65 East Mt. Diablo Meridian is strictly conformable to the field notes of the survey thereof on file in this Office, which have been examined and approved.

Surveyor General's Office,
Virginia City, Nevada
August 8th 1881.

E. S. Davis
Sur. Gen. Nev.

2938

T 1 N, R 65 E