Denver 81

Township No. 1 North Range No. 67 East Mount Diablo Meridian

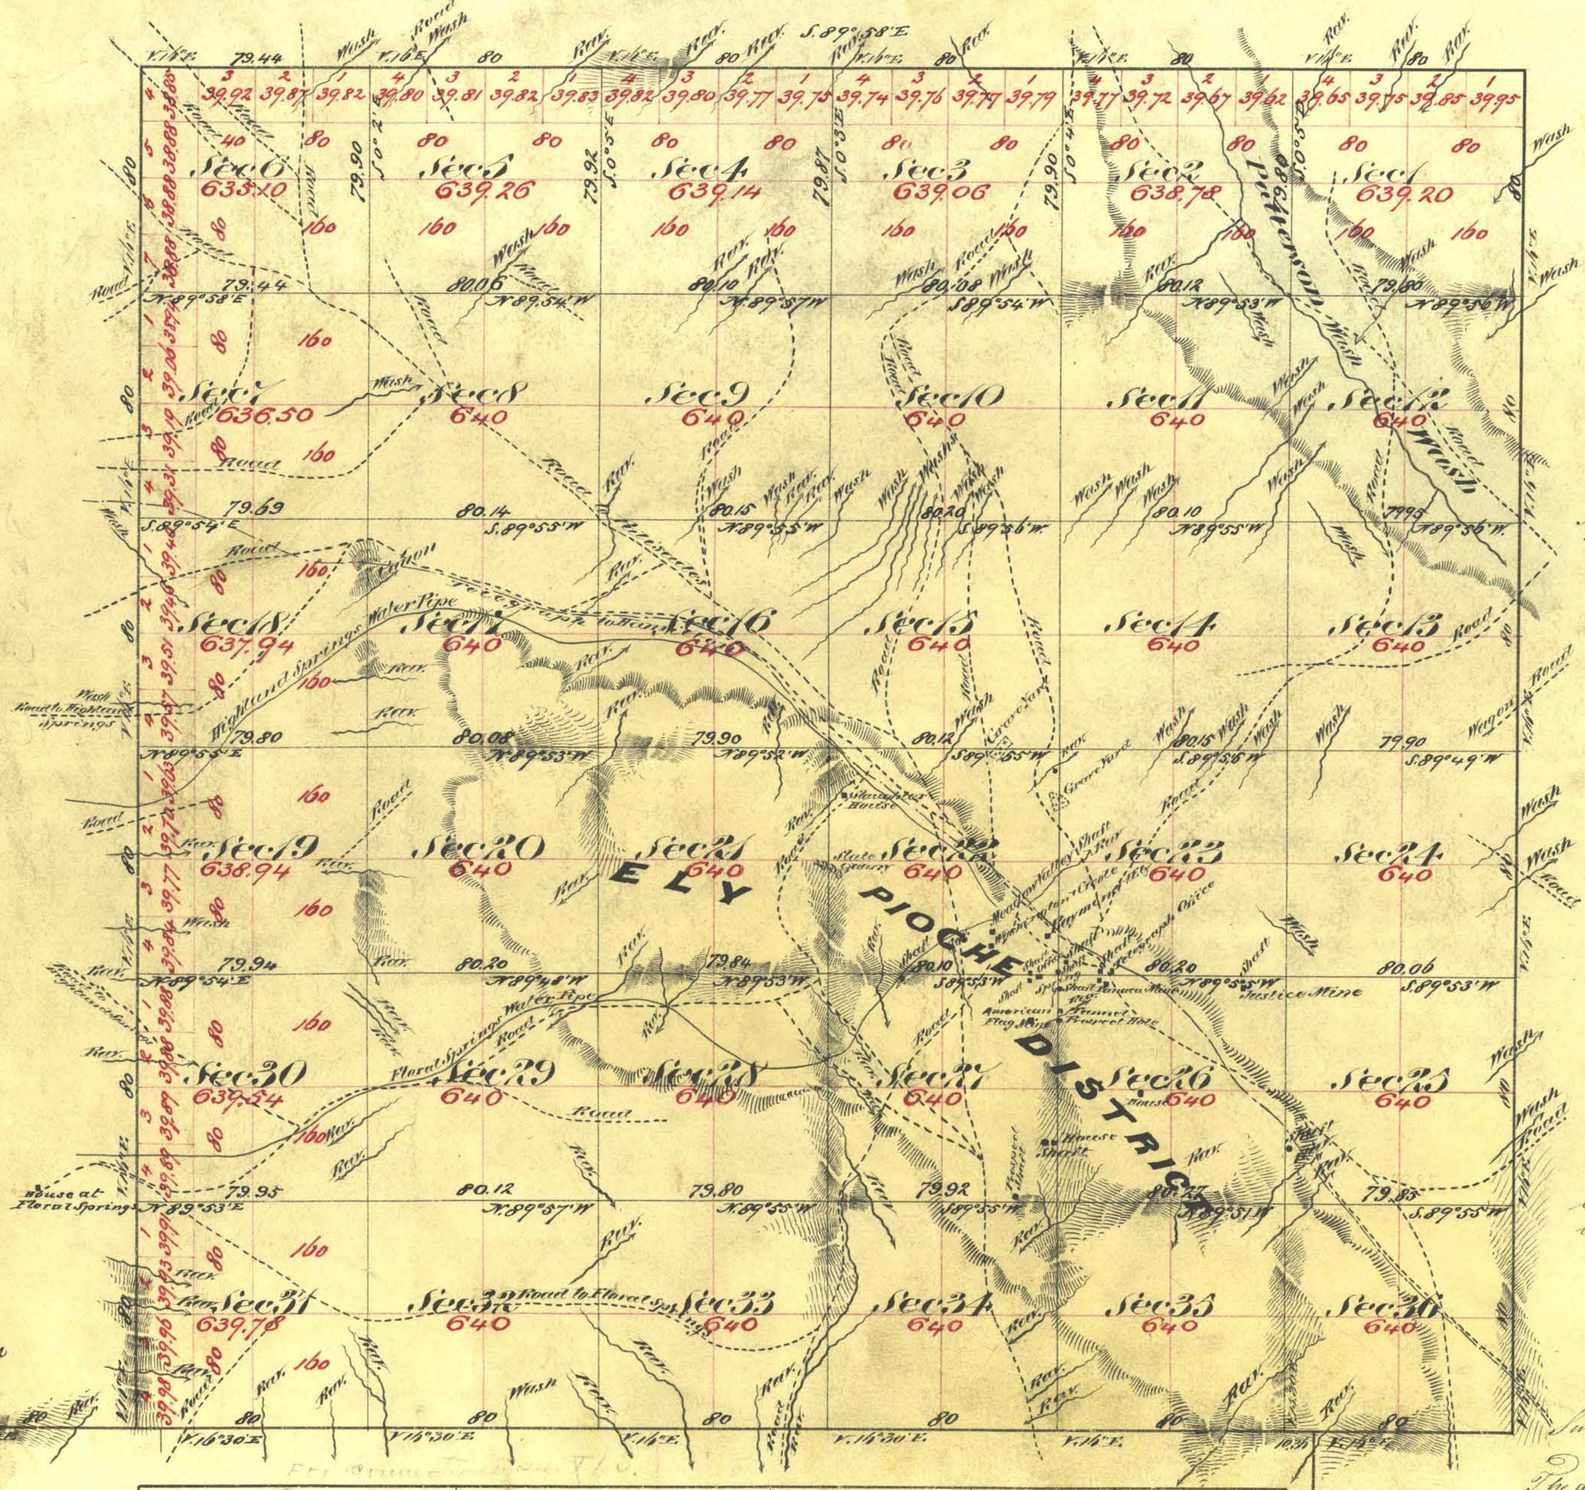

Aggregate Area of Public Land 17,263.24 Acres
" " " Mineral " 5,760.00 "
Aggregate 23,023.24 "

Commenced January 11th 1873
Completed " 18th "

Subdivision lines not otherwise noted run with a Variation of 16° East

Surveys Designated	By Whom Surveyed	Date of Contract	Am't of Surveys Mls chs lks	When Surveyed	No. Con.
Township lines	E. B. Monroe & A. G. Bateman	November 12th 1872	23 79 44	1872	53
Subdivision "	" " " " " "	" " "	59 79 42	June 1873	"

The above Map of Township No. 1 North Range No. 67 East Mount Diablo Meridian is strictly conformable to the field notes of the Surveys thereof on file in this Office which have been examined and approved

U. S. Surveyor Generals Office
Virginia City Nevada
May 1st 1873

E. S. Davis
U. S. Surveyor General Nevada

3083

TIN, R67E