Township No. 1 North Range No. 68 East Mount Diablo Meridian

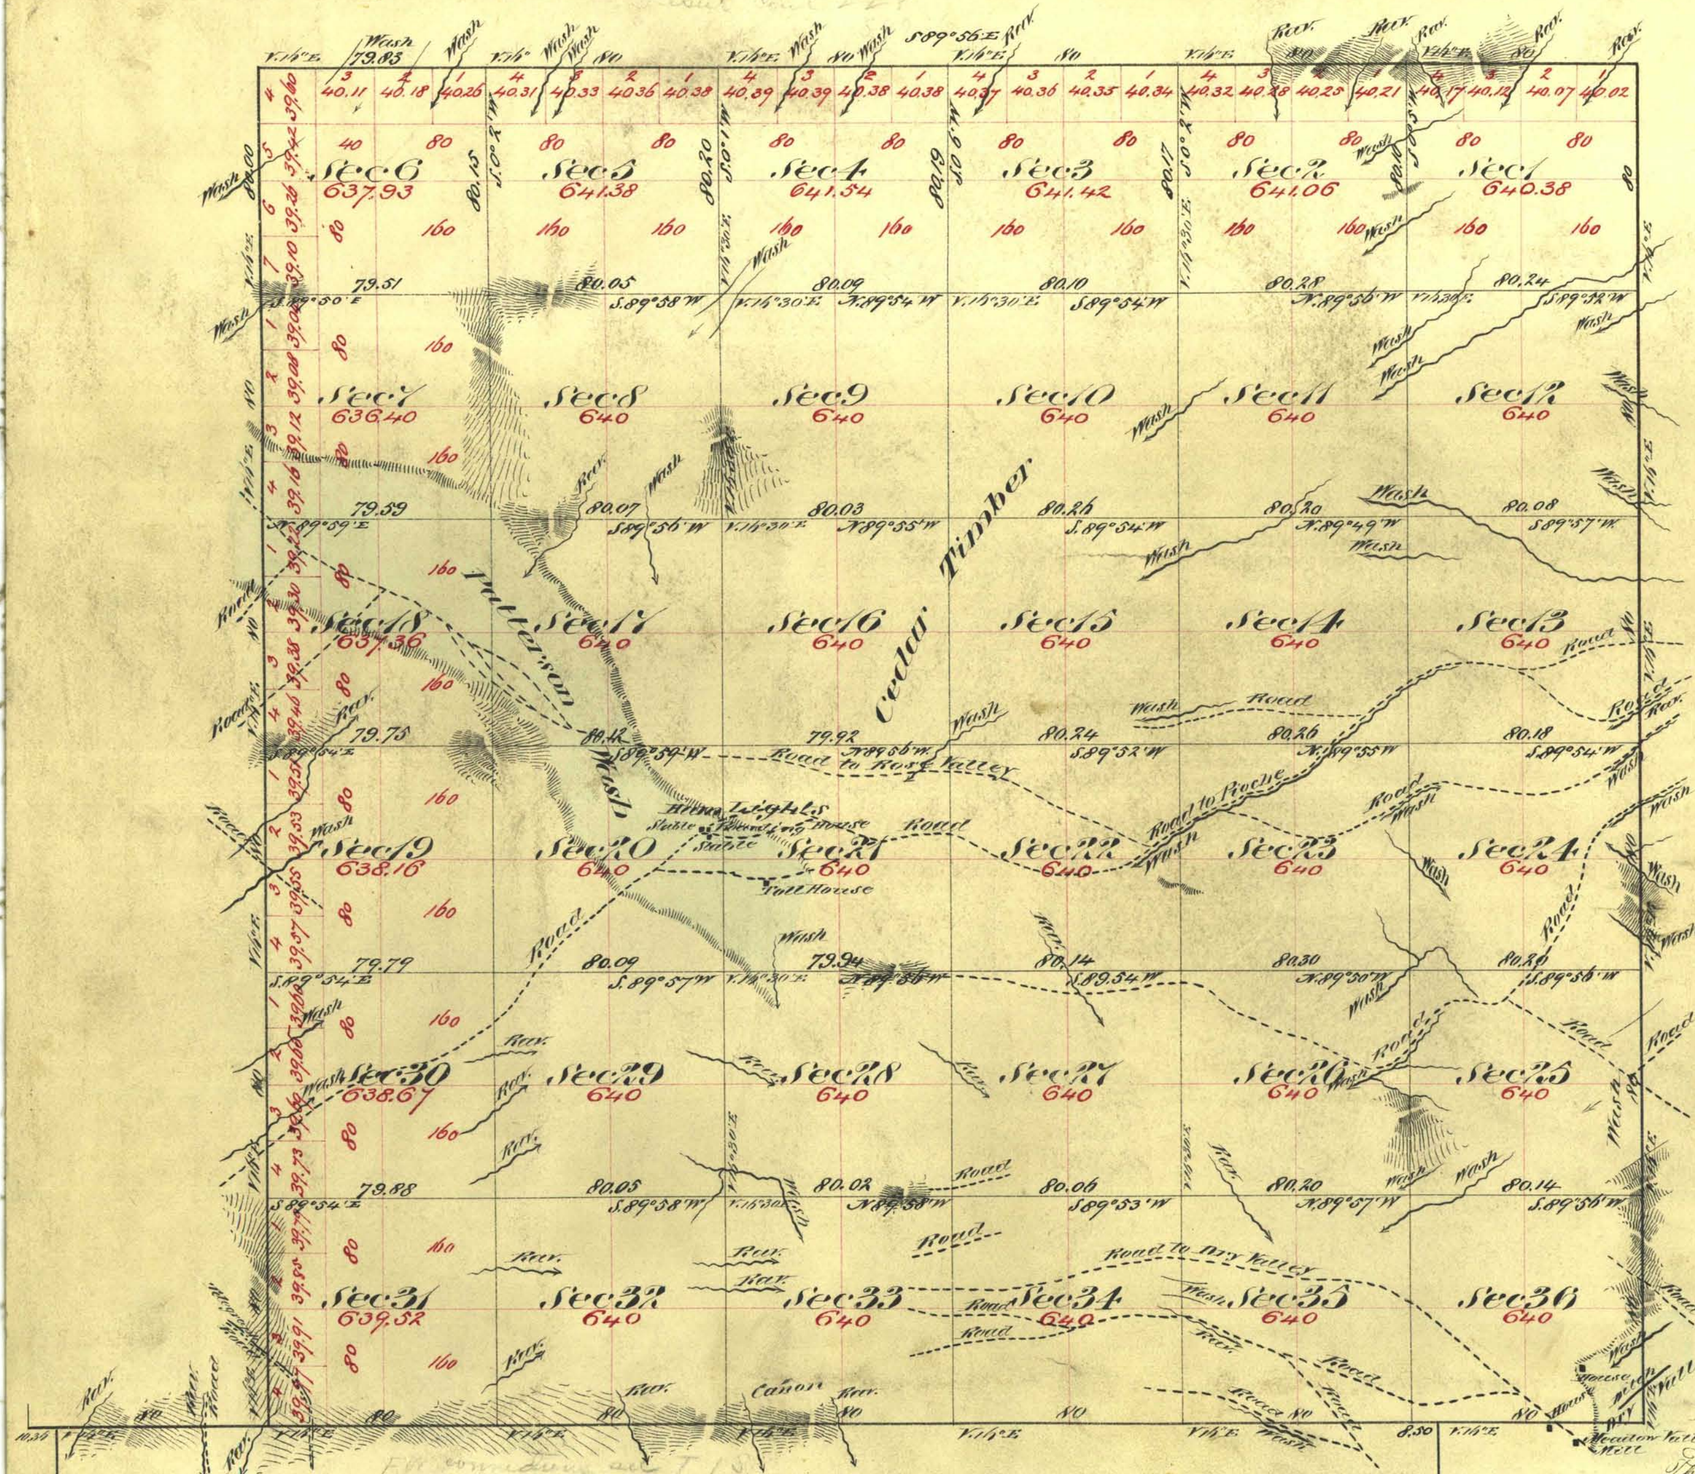

Aggregate Area of Public Land 23.033.82 Acres

Commenced January 4th 1873
Completed " 9th "

Subdivision lines not Otherwise noted run with a Variation of 16° East

The above Map of Township No. 1 North Range No. 68 East Mount Diablo Meridian is strictly conformable to the field notes of the Surveys thereof on file in this Office which have been examined and approved
U. S. Surveyor Generals Office
Virginia City Nevada
May 1st 1873

E. S. Davis
U. S. Surveyor General Nev.

Surveys Designated	By Whom Surveyed	Date of Contract	Amt of Surveys Mls chs lks	When Surveyed	No. Con
Township Lines	E. B. Monroe & A. G. Bateman	Novr 12th 1872	23 79 83	1872	53
Subdivision "	" " " " "	" "	60 02 59	January 1873	"

3157

T 1 N. R 68 E VD