Township No. 1 North Range No. 69 East Mount Diablo Meridian

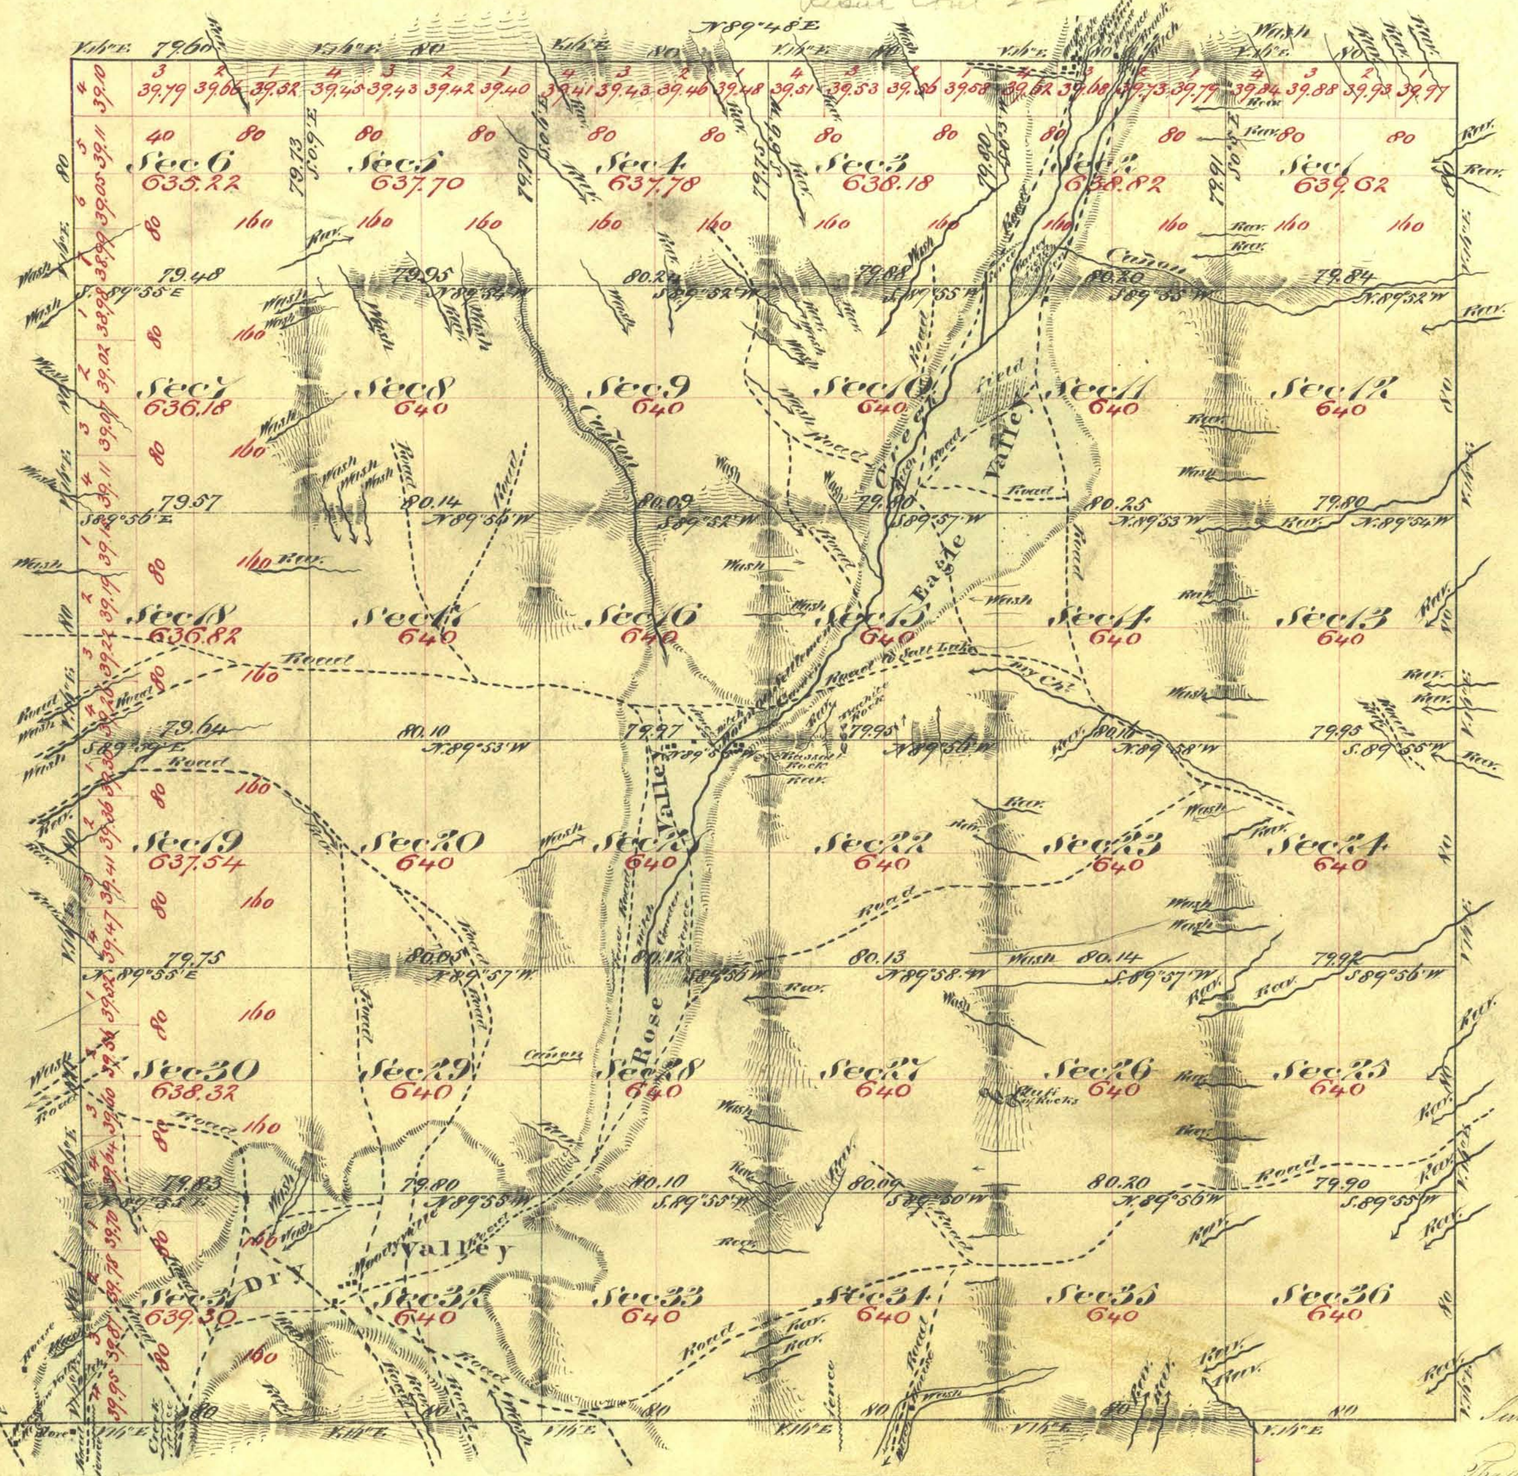

Aggregate Area of Public Land 23,015.48 Acres

Commenced December 21st 1872
Completed " 28th "

Subdivision lines not otherwise noted run with a Variation of 16° East

Surveys Designated	By Whom Surveyed	Date of Contract	Amt of Surveys Mls	chs	lks	When Surveyed	No. Corn.
Township Lines	E. B. Monroe & J. G. Bateman	November 12th 1872	23	79	60	1872	53
Subdivision "	" " " "	" " "	59	77	93	December 1872	"

The above Map of Township No. 1 North Range No. 69 East Mount Diablo M
is strictly conformable to the field notes of the Surveys thereof on file in this Off
which have been examined and approved
U. S. Surveyor Generals Office
Virginia City Nevada
May 1st 1873

E. S. Davis
U. S. Surveyor General Nev.

3212

TIN. R 69E