ORIGINAL

OFFICIALLY FILED
NEVADA STATE OFFICE
10:00 A.M., December 6, 1976

TOWNSHIP 1 NORTH, RANGE 69 EAST, OF THE MOUNT DIABLO MERIDIAN, NEVADA

DEPENDENT RESURVEY

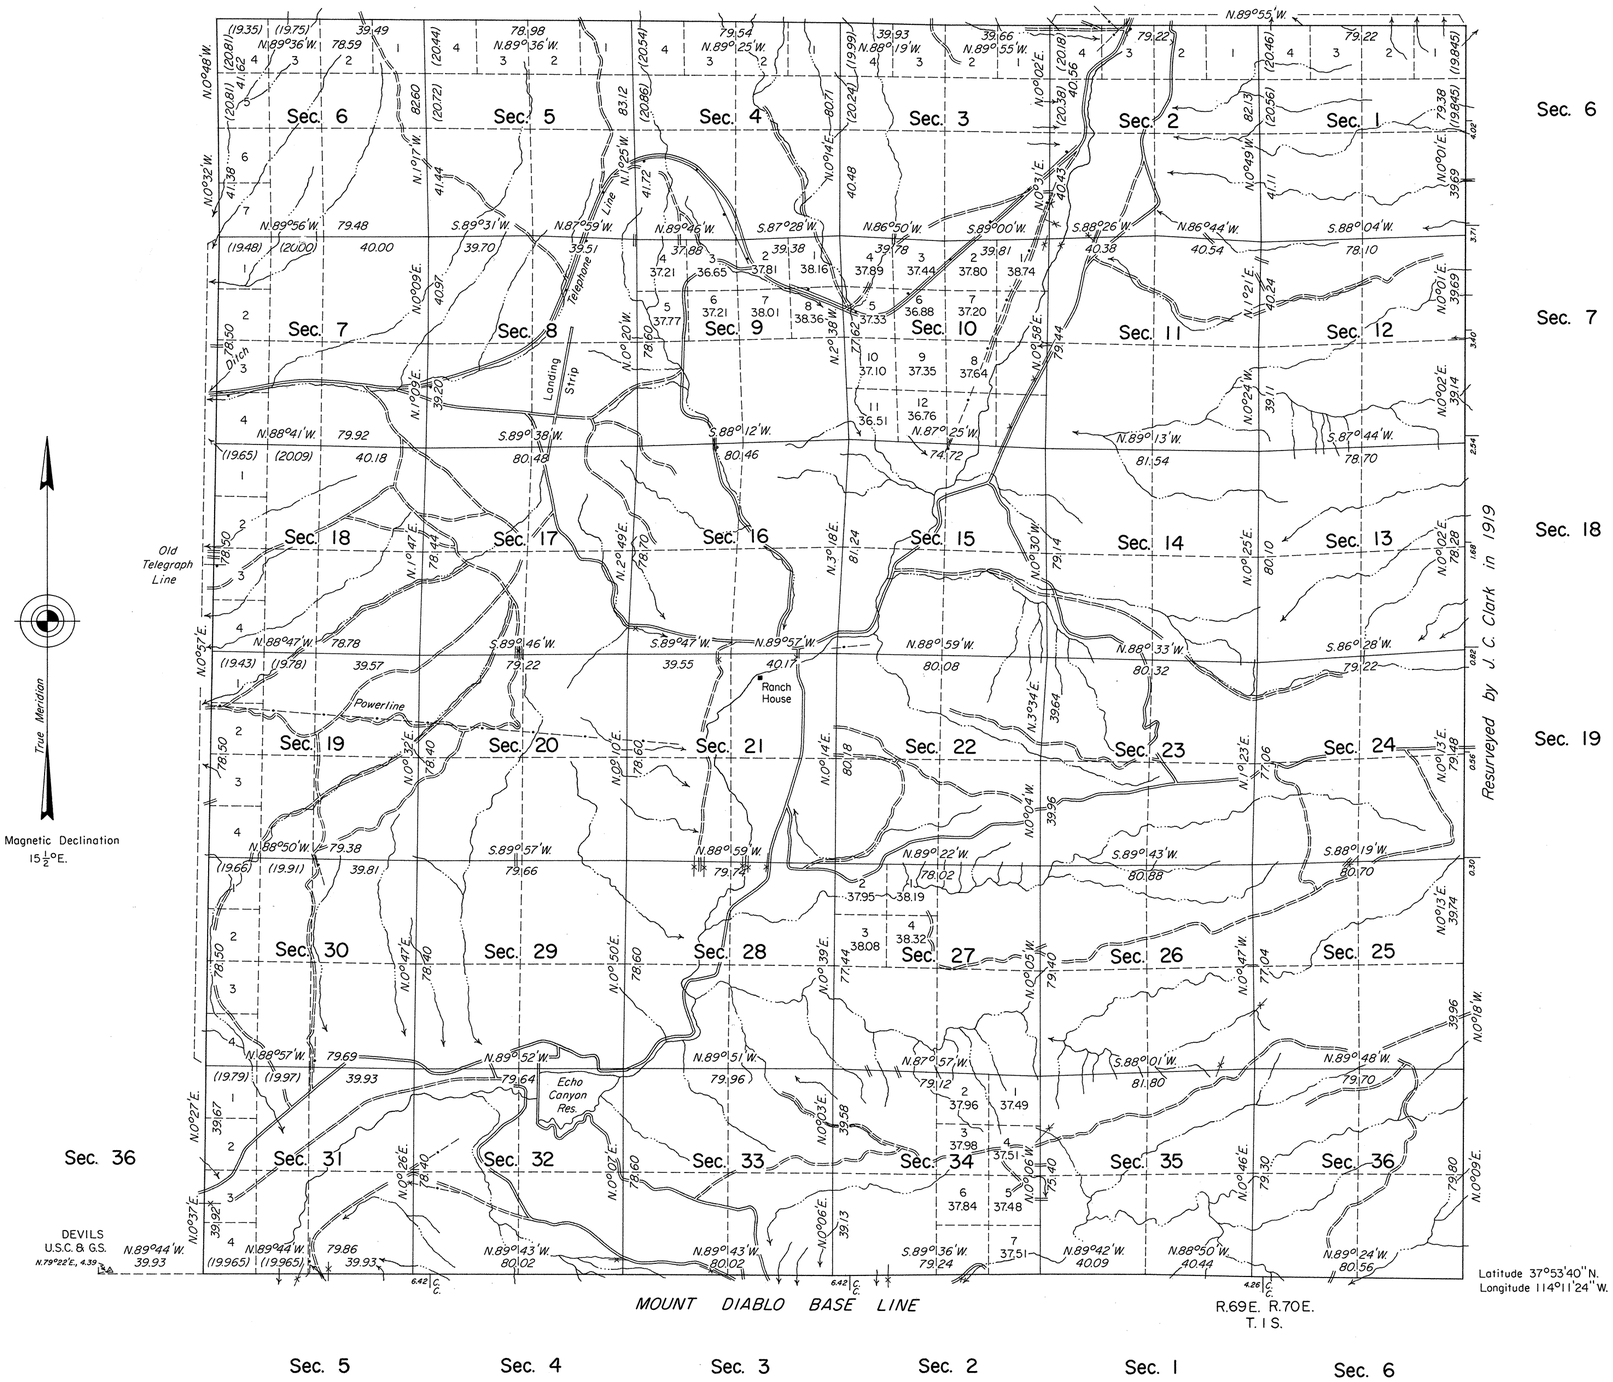

A history of surveys is contained in the field notes.

This plat represents a dependent resurvey of the Mount Diablo Base Line, through R. 69 E., and the north and west boundaries and the subdivisional lines of T. 1 N., R. 69 E., designed to restore the corners in their original locations according to the best available evidence.

Lottings and areas, except as shown hereon, are as shown on the plat approved May 1, 1873.

Survey executed by Robert A. Pratt, Cadastral Surveyor, June 19 to September 24, 1974, under Special Instructions dated May 15, 1974, for Group No. 511, Nevada.

UNITED STATES DEPARTMENT OF THE INTERIOR
BUREAU OF LAND MANAGEMENT
Washington, D.C. November 22, 1976

This plat is strictly conformable to the approved field notes, and the survey, having been correctly executed in accordance with the requirements of law and the regulations of this Bureau, is hereby accepted.

For the Director

Bernard W. Fishrop

Chief, Division of Cadastral Survey