ORIGINAL

TOWNSHIP Nº 1 SOUTH, RANGE Nº 34 EAST, OF THE MOUNT DIABLO MERIDIAN, NEVADA.

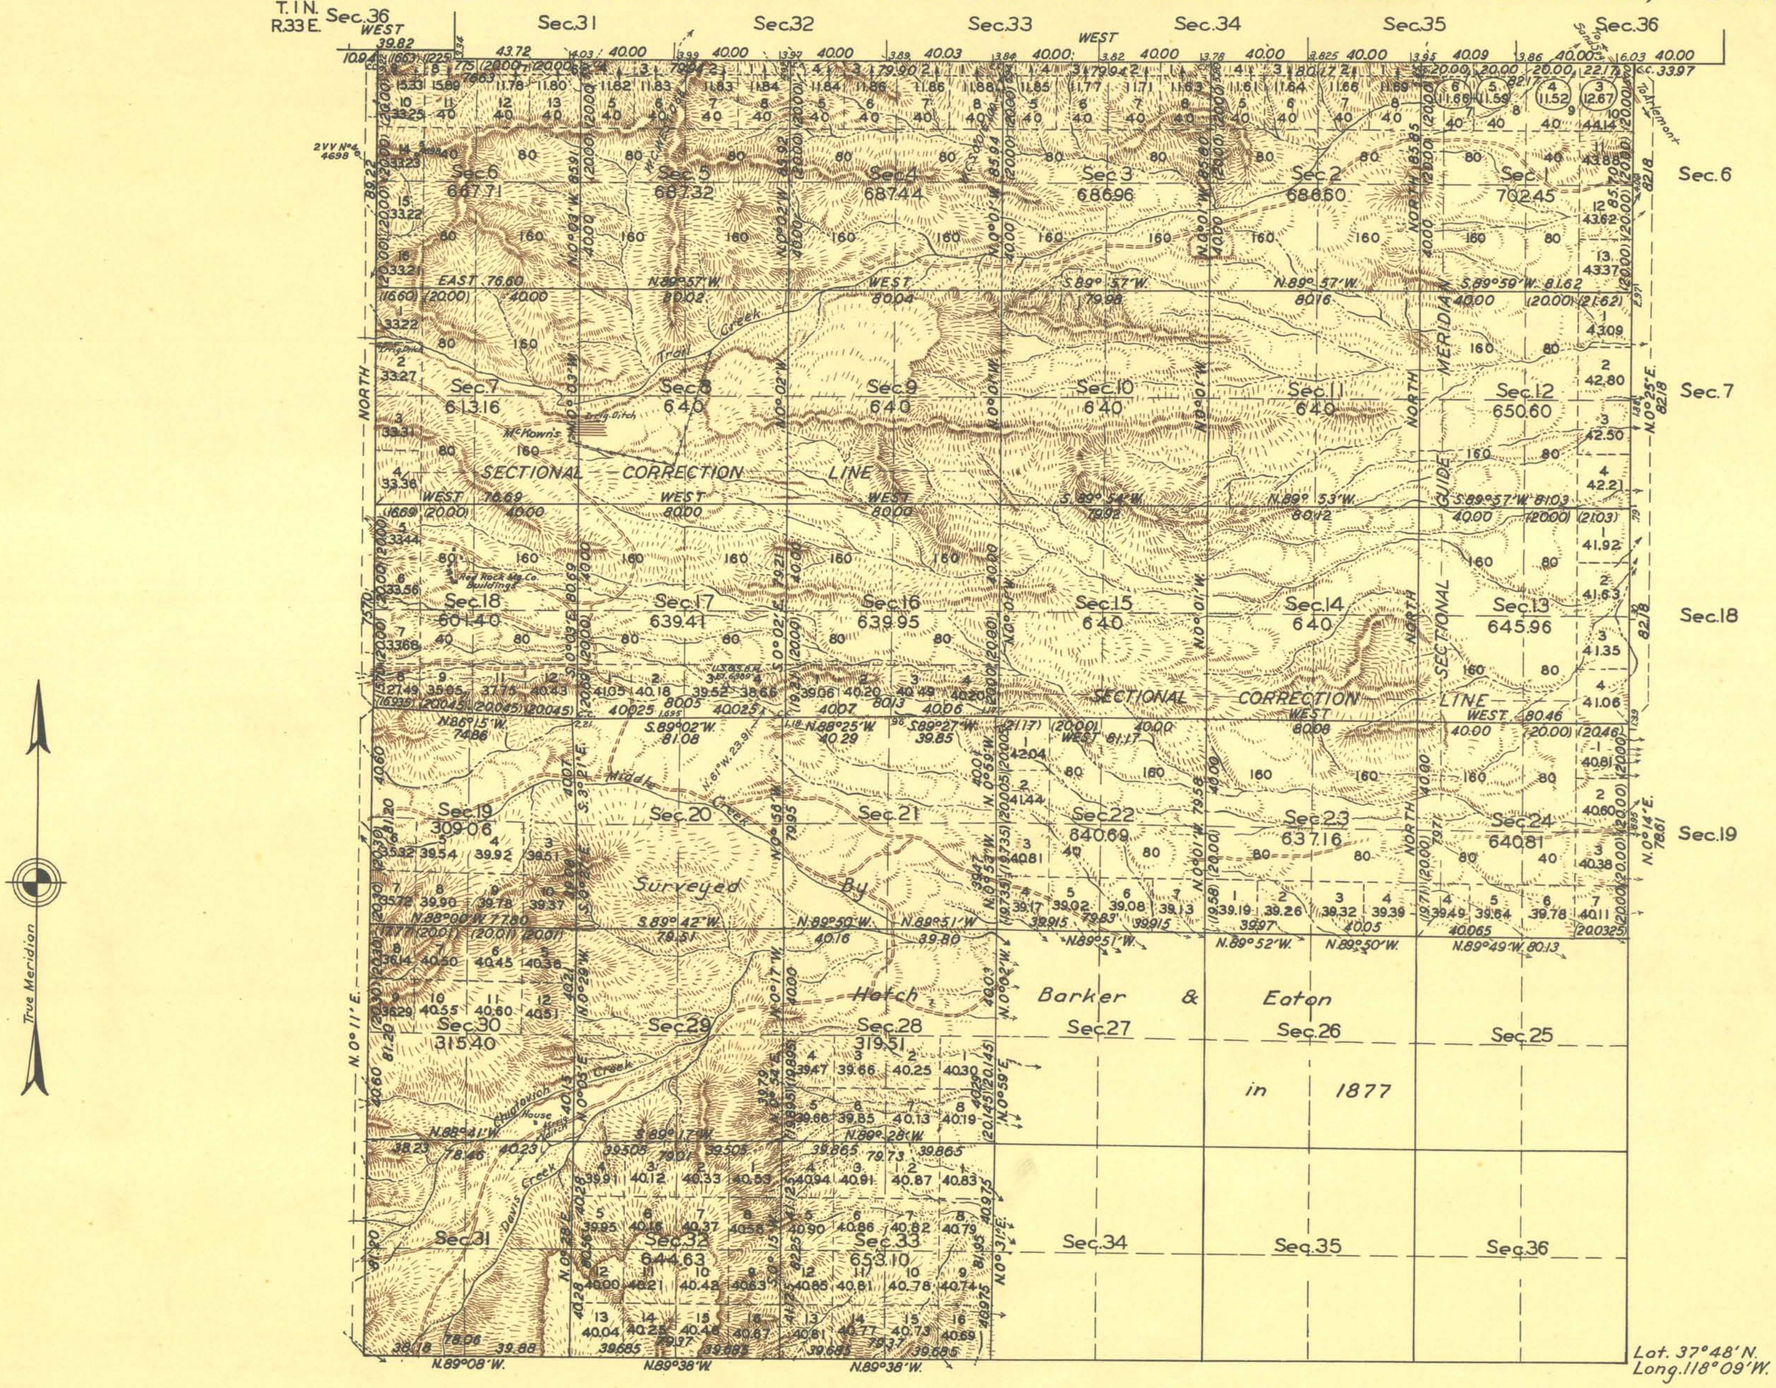

Scale: 40 Chains to an Inch

Area Surveyed, 15,909.33 Acres.

LINES DESIGNATED	BY WHOM SURVEYED	GROUP Nº	GROUP DATE	MILEAGE MLS.	MILEAGE CHS.	WHEN SURVEYED BEGUN	WHEN SURVEYED COMPLETED
Exterior	Emil Voigt, C.E.,	179	Jan. 16, 1935	13	11.02	May, 10, 1937	July, 9, 1939
Subdivisional	Forrest L. Rhodes	"	" " "	51	20.75	" " "	" " "
Miscellaneous	& Clarence F. Strasser, Transitmen	"	" " "		59.85	" " "	" " "

Office of Supervisor of Surveys
Denver, Colorado, April 8, 1940
The above plat of Township No. 1 South, Range No. 34 East of the Mount Diablo Meridian, Nevada is strictly conformable to the field notes of the survey thereof which have been examined and approved.

Supervisor of Surveys.

UNITED STATES
DEPARTMENT OF THE INTERIOR
GENERAL LAND OFFICE
Washington, D.C., April 7, 1941
The survey represented by this plat having been correctly executed in accordance with the requirements of law and the regulations of this office is hereby accepted.

Assistant Commissioner

T.H.D.

T. 1 S., R. 34 E.