ORIGINAL

OFFICIALLY FILED
NEVADA STATE OFFICE
at 10:00 AM on JUNE 8, 1995

TOWNSHIP 1 SOUTH, RANGE 35 EAST, OF THE MOUNT DIABLO MERIDIAN, NEVADA

DEPENDENT RESURVEY AND SUBDIVISION OF SECTION 16

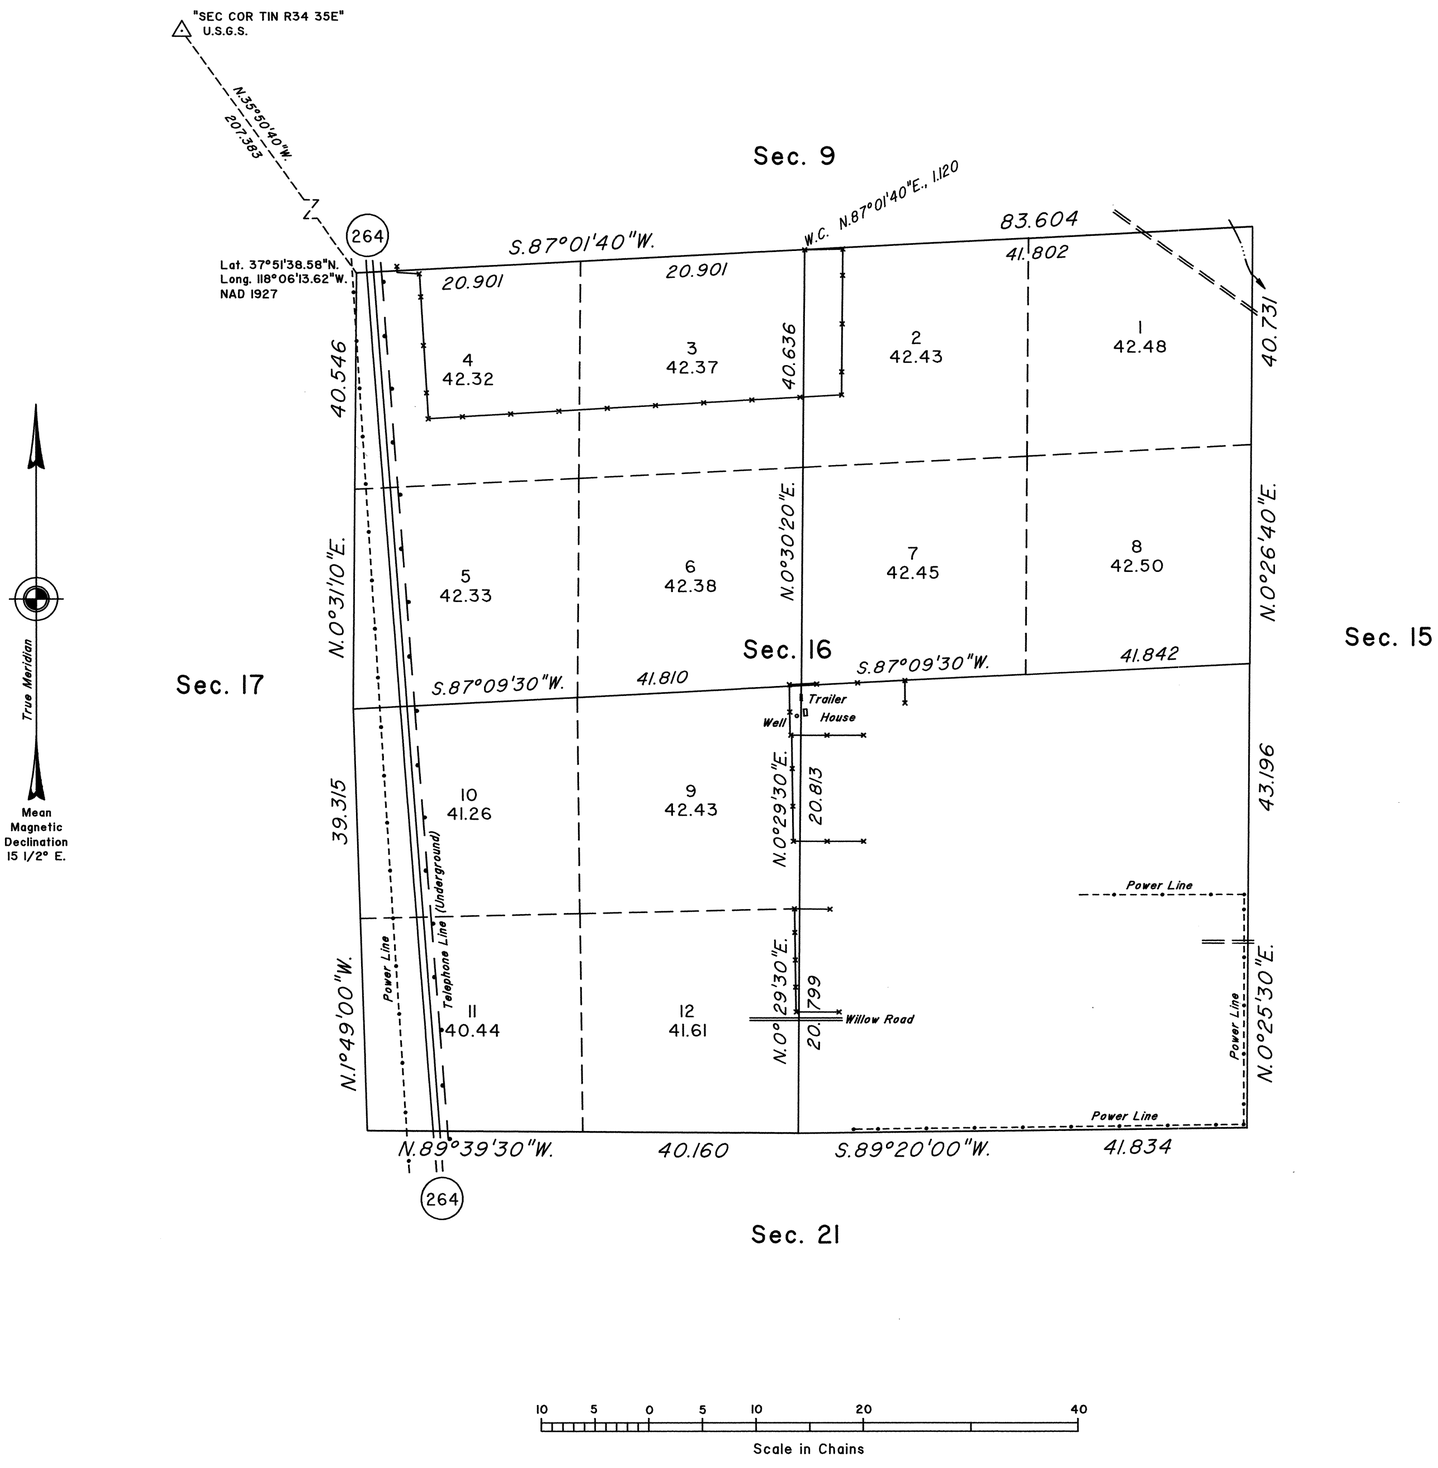

A history of surveys is contained in the field notes.

This plat represents the dependent resurvey of a portion of the subdivisional lines, designed to restore the corners in their true original locations according to the best available evidence, and the subdivision of section 16, Township 1 South, Range 35 East, Mount Diablo Meridian, Nevada.

Except as indicated hereon, the lottings and areas are as shown on the plat approved November 6, 1877.

Survey executed by David D. Morlan, Cadastral Surveyor, beginning November 29, 1993, and completed December 2, 1993, pursuant to Special Instructions dated November 5, 1993, for Group No. 740, Nevada.

UNITED STATES DEPARTMENT OF THE INTERIOR
BUREAU OF LAND MANAGEMENT

Reno, Nevada June 1, 1995

This plat is strictly conformable to the approved field notes, and the survey, having been correctly executed in accordance with the requirements of law and the regulations of this Bureau, is hereby accepted.

For the Director

John S. Parrish

Chief Cadastral Surveyor, Nevada

JAB/R&J

T.1S.,R.35E.,M.D.M.