ORIGINAL

OFFICIALLY FILED
NEVADA STATE OFFICE
10:00 A.M. 8/11/1972

TOWNSHIP 1 SOUTH, RANGE 65 EAST, OF THE MOUNT DIABLO MERIDIAN, NEVADA

DEPENDENT RESURVEY

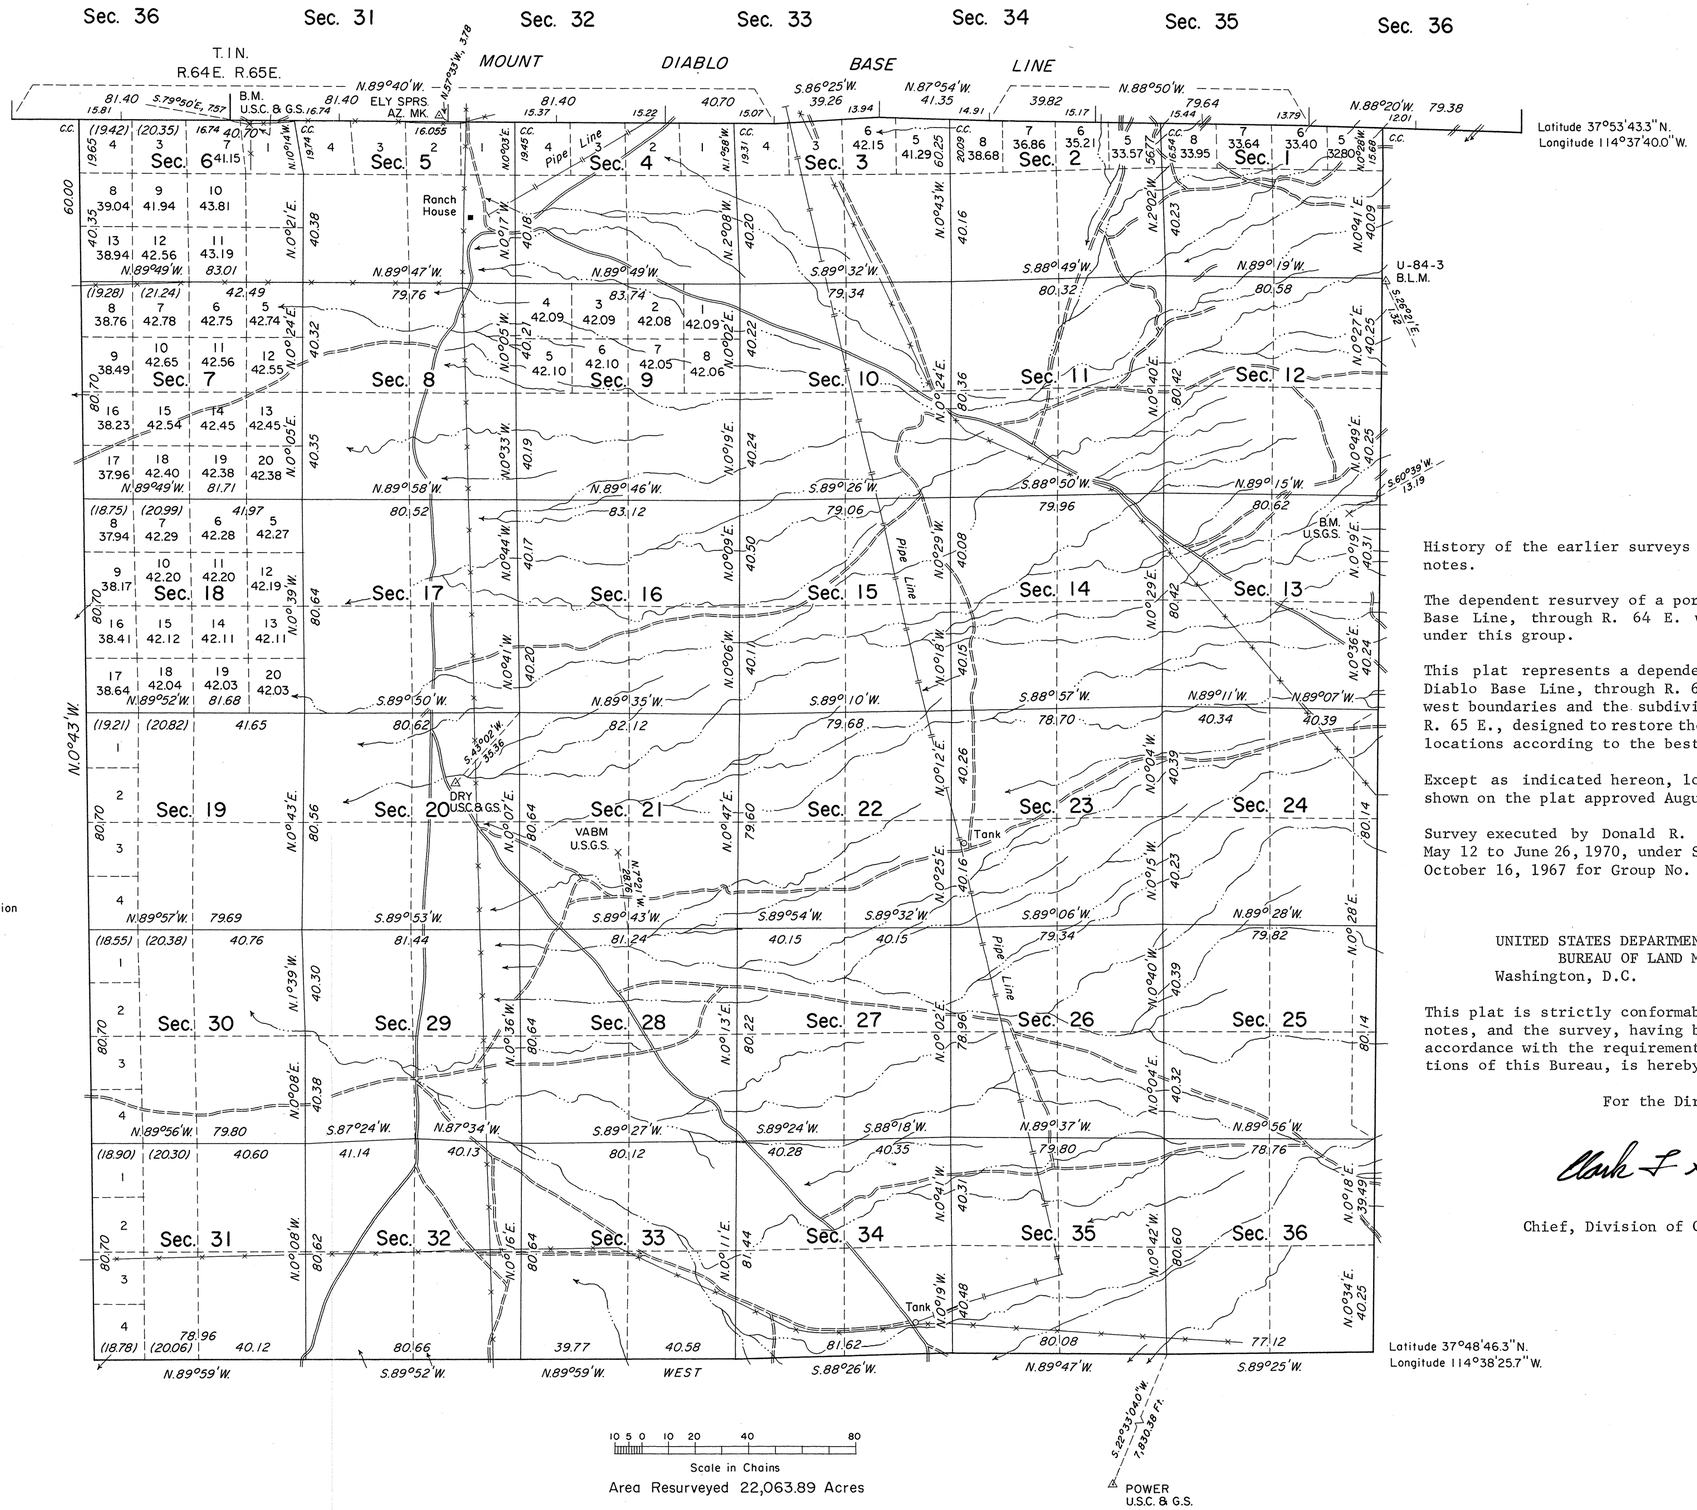

History of the earlier surveys is contained in the field notes.

The dependent resurvey of a portion of the Mount Diablo Base Line, through R. 64 E. was executed concurrently under this group.

This plat represents a dependent resurvey of the Mount Diablo Base Line, through R. 65 E., the east, south and west boundaries and the subdivisional lines of T. 1 S., R. 65 E., designed to restore the corners in their original locations according to the best available evidence.

Except as indicated hereon, lottings and areas are as shown on the plat approved August 22, 1881.

Survey executed by Donald R. Beck, Cadastral Surveyor, May 12 to June 26, 1970, under Special Instructions dated October 16, 1967 for Group No. 452, Nevada.

UNITED STATES DEPARTMENT OF THE INTERIOR
BUREAU OF LAND MANAGEMENT
Washington, D.C. July 6, 1972

This plat is strictly conformable to the approved field notes, and the survey, having been correctly executed in accordance with the requirements of law and the regulations of this Bureau, is hereby accepted.

For the Director

Clark L. Gumm

Chief, Division of Cadastral Survey