Township No. 1 South Range No. 67 East Mount Diablo Meridian

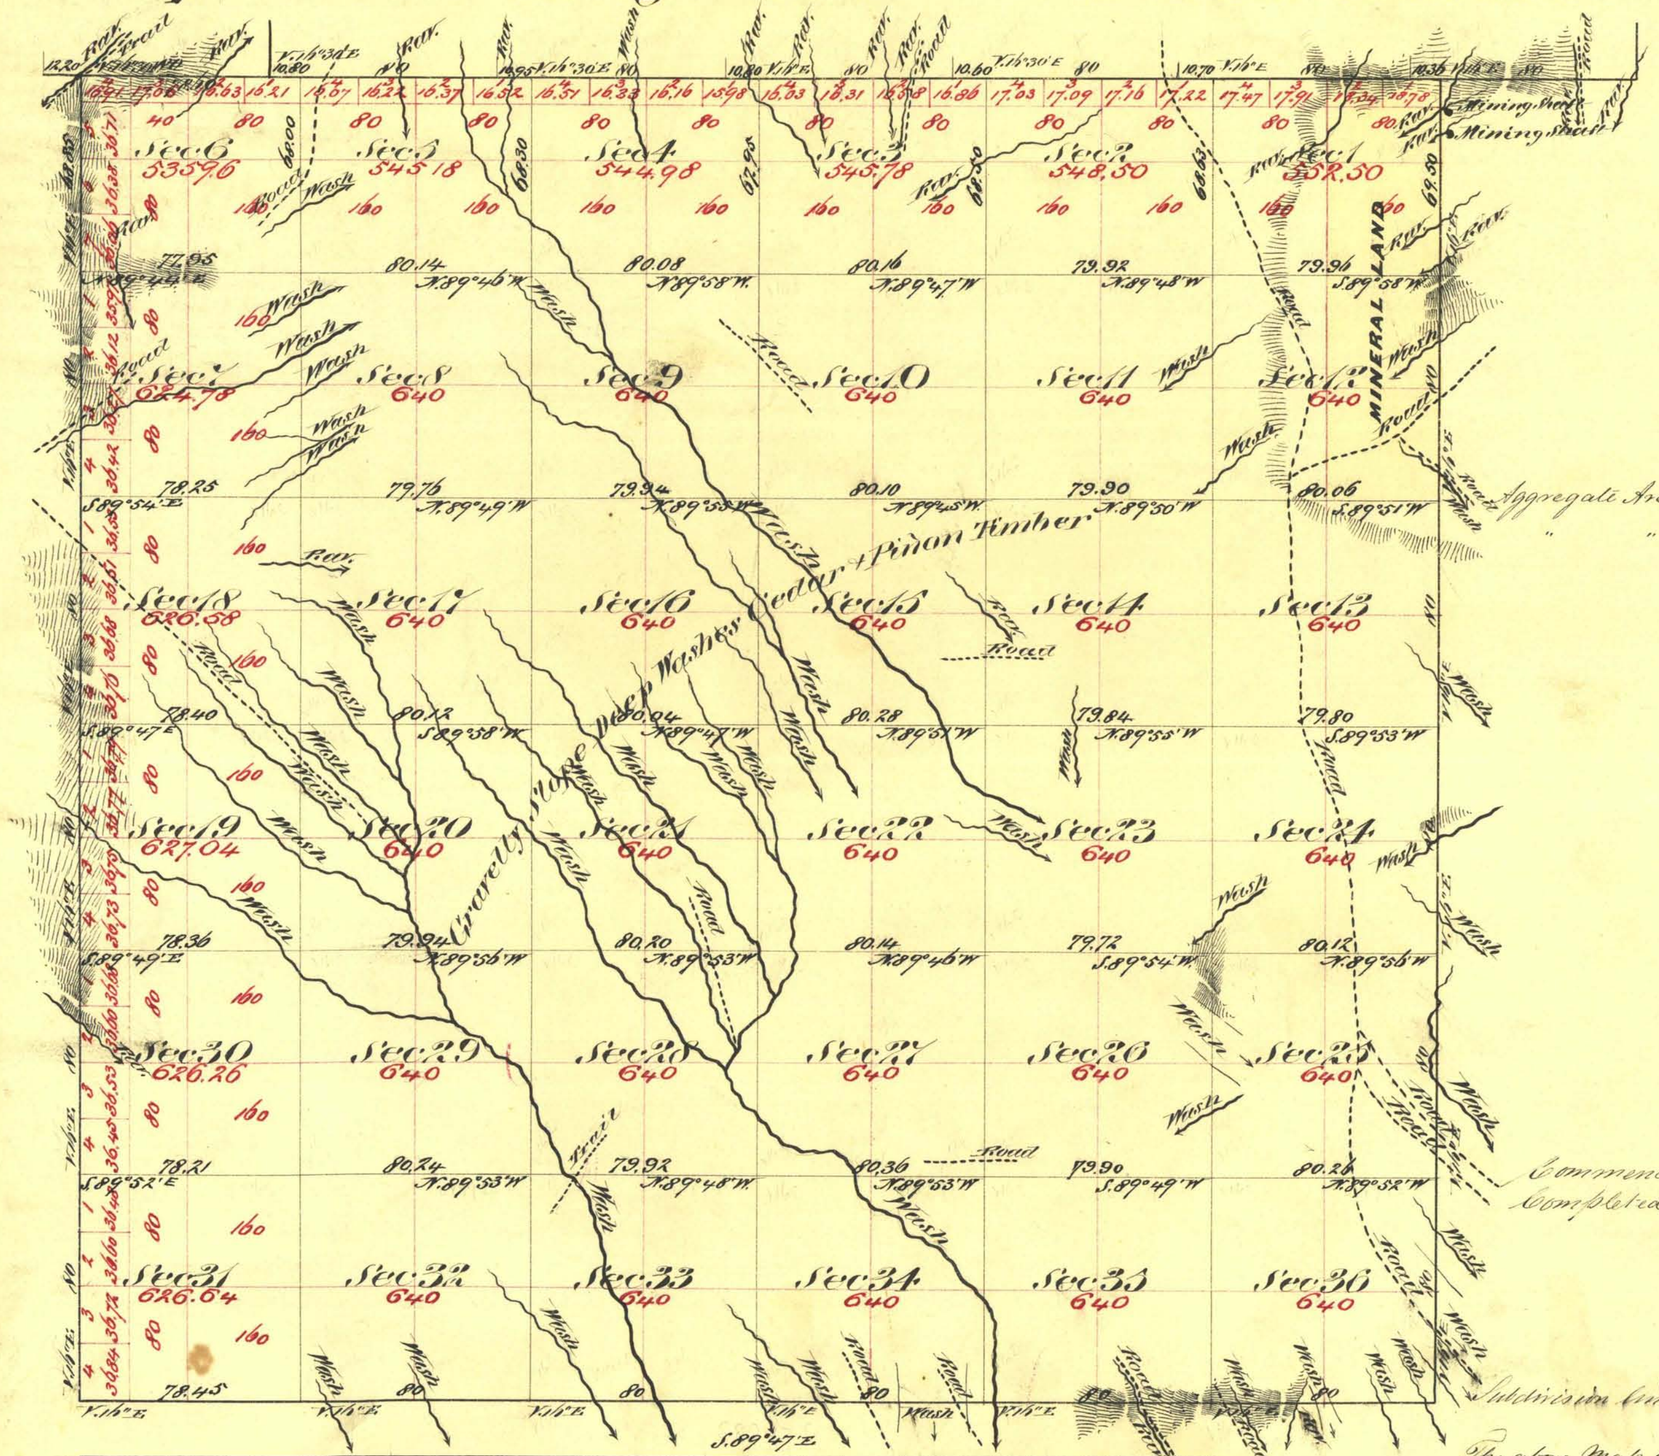

Aggregate Area of Public Land 21,807.08 Acres
" " " Mineral " 597.12 "
Aggregate 22,404.20 "

Commenced January 10th 1873
Completed " 15th "

Subdivision lines not otherwise noted run with a Var of 16° East

Surveys Designated	By Whom Surveyed	Date of Contract	Am't of Surveys Mi. chs. lks.	When Surveyed	No. Con.
Township Lines	E. B. Monroe & S. Bateman	Nov. 12th 1872	23 56 80	1872	53
Subdivision Lines	" " " " "	" " "	59 13 45	January 1873	"
Convergency "	" " " " "	" " "	53 85	" "	"

The above Map of Township No. 1 South Range No. 67 East Mount Diablo Meridian is strictly conformable to the field notes of the Surveys thereof on file in this Office which have been examined and approved

U. S. Surveyor Generals Office
Virginia City Nevada
Mar. 19th 1873

E. S. Davis
U. S. Surveyor General Nevada

3136

T 1 S. R 67 E