OFFICIALLY FILED
NEVADA STATE OFFICE
at 10:00 AM on December 17, 1992

ORIGINAL

TOWNSHIP I SOUTH, RANGE 67 EAST, MOUNT DIABLO MERIDIAN, NEVADA

SUPPLEMENTAL PLAT OF SECTION 4

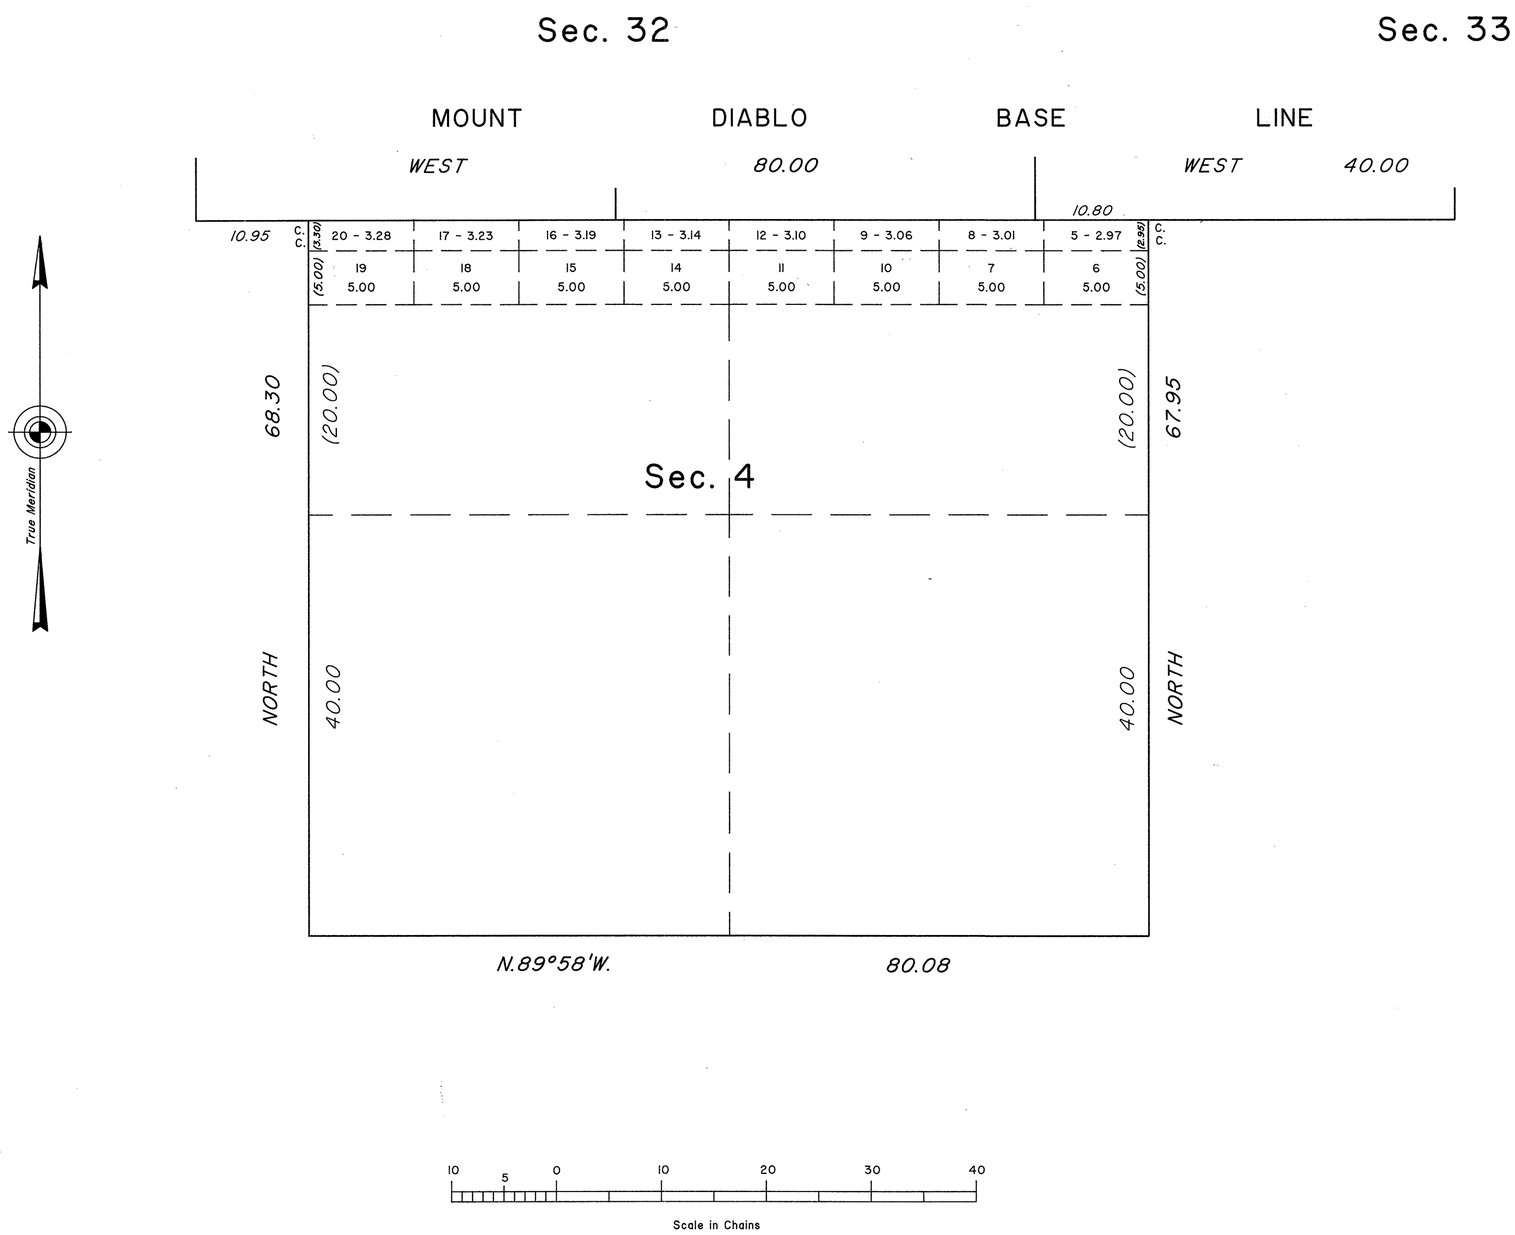

This plat represents amended lottings of original lots 1, 2, 3 and 4 of sec. 4, T. 1 S., R. 67 E., Mount Diablo Meridian, Nevada, and is based upon the plat approved March 19, 1873.

UNITED STATES DEPARTMENT OF THE INTERIOR
BUREAU OF LAND MANAGEMENT

Reno, Nevada September 28, 1992

This plat, showing amended lottings, is based upon the official records, and having been correctly prepared in accordance with the regulations of this Bureau, is hereby accepted.

For the Director

Chief Cadastral Surveyor, Nevada

JAB

JRM

T.1S., R.67E., M.D.M.