ORIGINAL

OFFICIALLY FILED
NEVADA STATE OFFICE
10:00 a.m. May 3, 1974

TOWNSHIP 1 SOUTH, RANGE 68 EAST, OF THE MOUNT DIABLO MERIDIAN, NEVADA

DEPENDENT RESURVEY

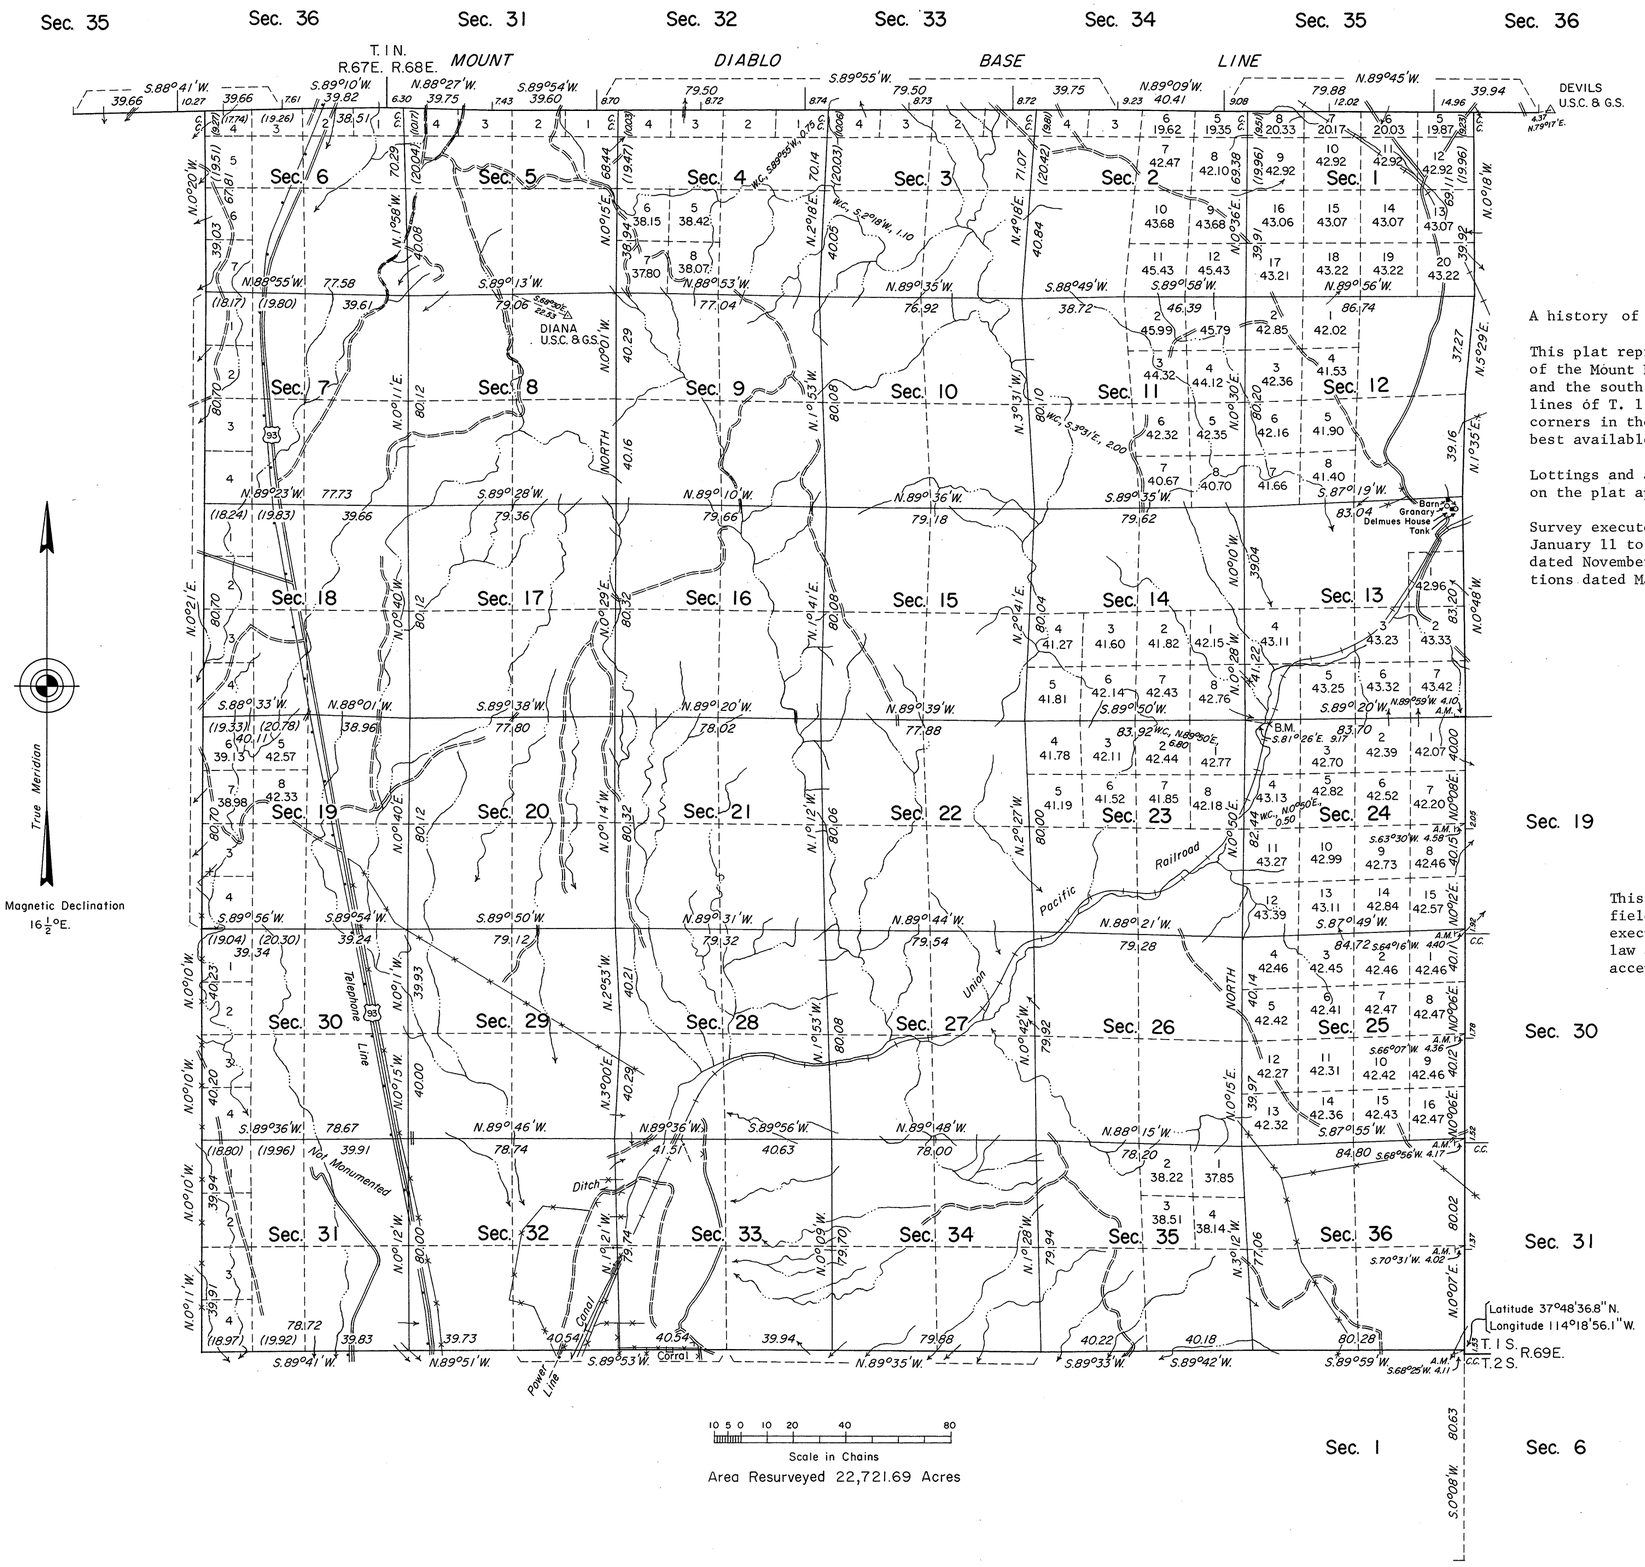

Area Resurveyed 22,721.69 Acres

A history of surveys is contained in the field notes.

This plat represents a dependent resurvey of a portion of the Mount Diablo Base Line, through Rs. 67 and 68 E., and the south, east and west boundaries and subdivisional lines of T. 1 S., R. 68 E., designed to restore all the corners in their true original locations according to the best available evidence.

Lottings and areas, except as shown hereon, are as shown on the plat approved March 19, 1873.

Survey executed by Neil R. Forsyth, Cadastral Surveyor, January 11 to March 17, 1971, under Special Instructions dated November 16, 1970 and Supplemental Special Instructions dated March 5, 1971, for Group No. 477, Nevada.

UNITED STATES DEPARTMENT OF THE INTERIOR
BUREAU OF LAND MANAGEMENT
Washington, D.C. April 3, 1974

This plat is strictly conformable to the approved field notes, and the survey, having been correctly executed in accordance with the requirements of law and the regulations of this Bureau, is hereby accepted.

For the Director

Chief, Division of Cadastral Survey

Ja(wo)