Township No. 2 South Range No. 67 East Mount Diablo Meridian

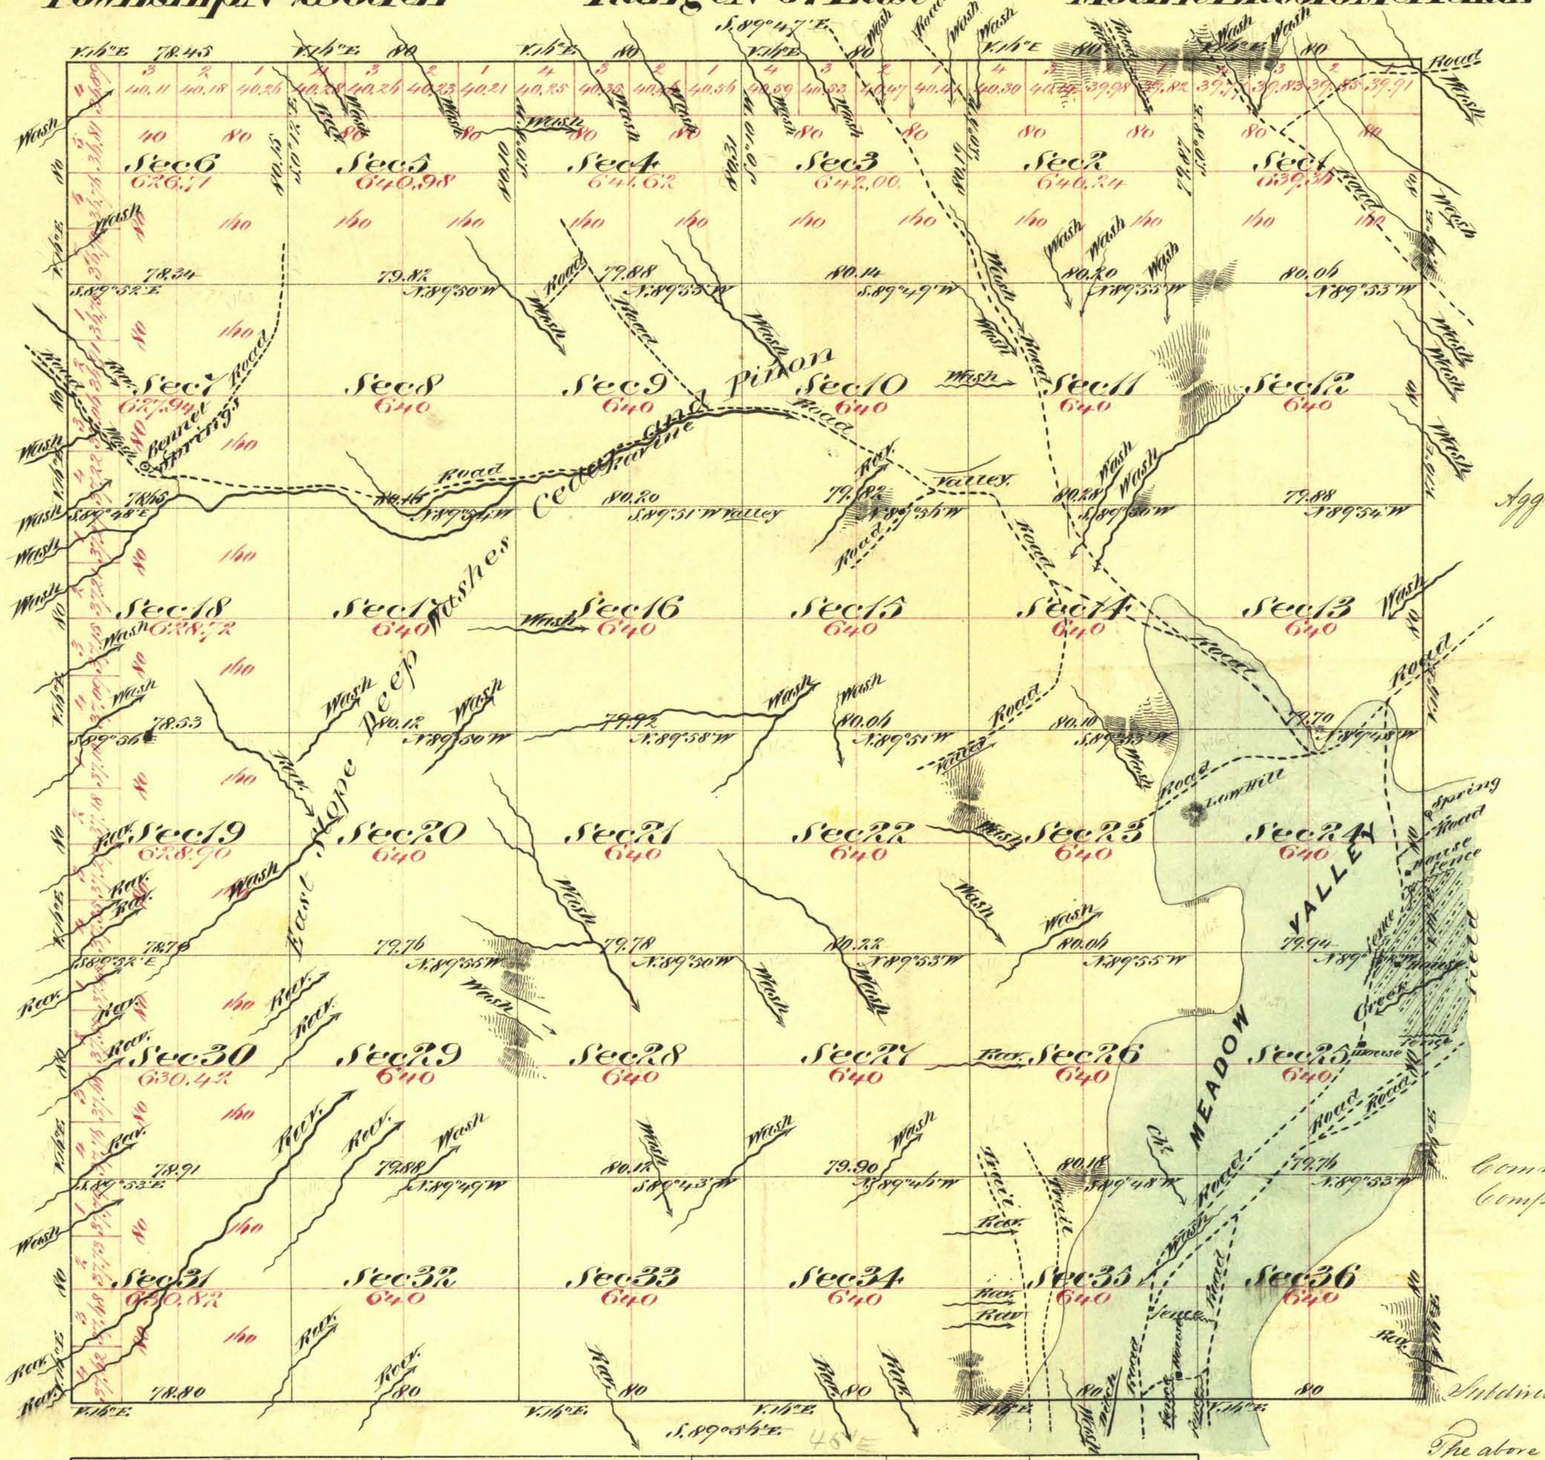

Aggregate Area of Public Land 22,977.71 Acres

Commenced January 3rd 1873
Completed " 9th "

Subdivision lines not otherwise noted run with a Variation of 16° East

Surveys Designated	By Whom Surveyed	Date of Contract	Am't of Surveys Mi. chs. lks.	When Surveyed	No. Con.
Township Lines	E. B. Monroe & A. G. Bateman	Nov. 12th 1872	23 77 25	1872	53
Subdivision "	" " " " "	" " "	59 73 69	January 1873	"

The above Map of Township No. 2 South Range No. 67 East Mount Diablo M. is strictly conformable to the field notes of the Surveys thereof on file in the Which have been examined and approved
U. S. Surveyor Generals Office
Virginia City Nevada
Mar. 19th 1873

E. S. Davis
U. S. Surveyor General Nevada

3137

T2S, R67E