Township No. 2 South Range No. 68 East Mount Diablo Meridian

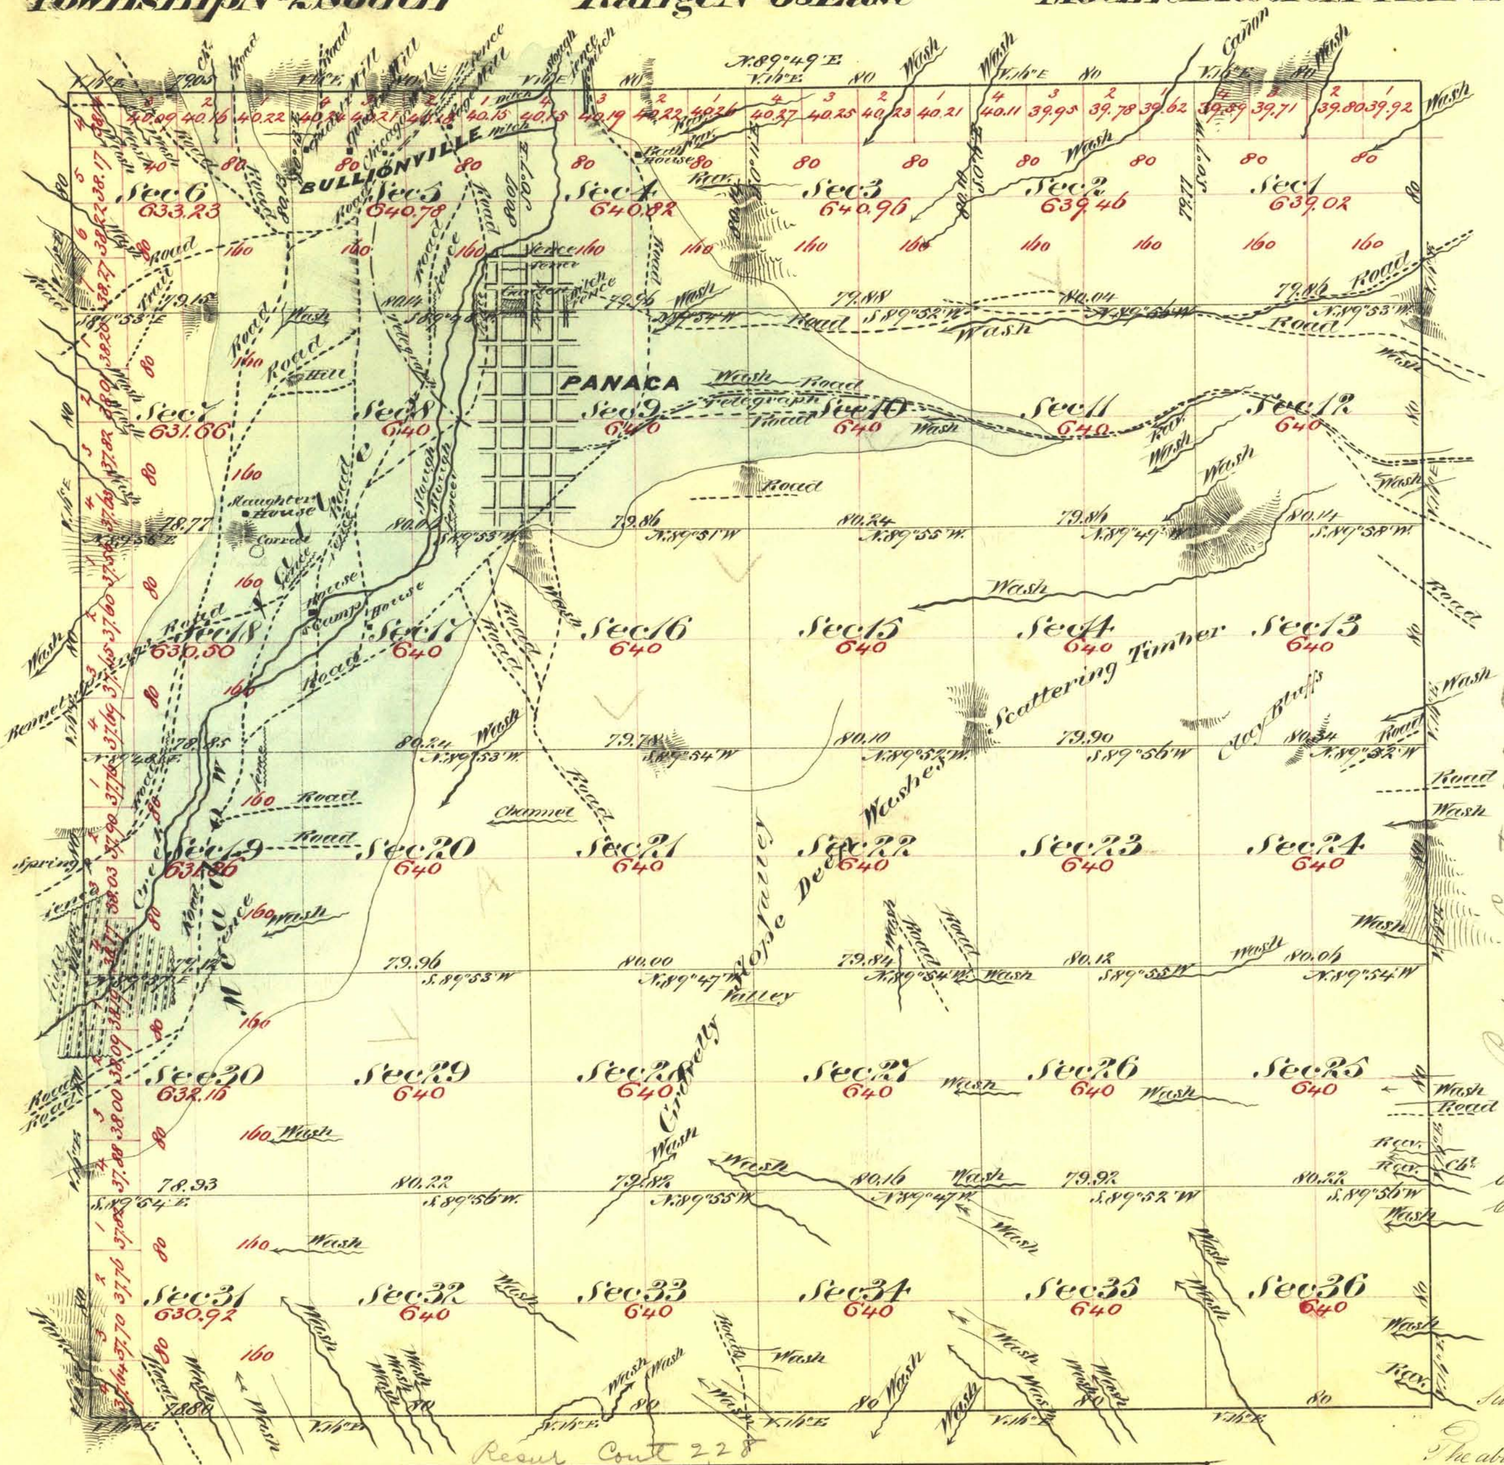

Aggregate Area of Public Land 22,991.37 Acres

Commenced January 19th 1873
Completed " 25th "

Subdivision lines not otherwise noted run with a Var of 16° East

Surveys Designated	By Whom Surveyed	Date of Contract	Amt of Surveys Mls chs lks	When Surveyed	No. Con.
Township Lines	E. B. Monroe & A. G. Bateman	Nov 12th 1872	23 77 85	1872	53
Subdivision lines	" " " " " "	" " "	59 75 75	January 1873	"

The above Map of Township No. 2 South Range No. 68 East Mount Diablo Meridian is strictly conformable to the field notes of the Surveys thereof on file in this Office which have been examined and approved

U. S. Surveyor Generals Office
Virginia City Nevada
Mar 19th 1873

E. S. Davis
U. S. Surveyor Genl Nev.

T2S, R68E.

3194