ORIGINAL

TOWNSHIP 2 SOUTH, RANGE 71 EAST, OF THE MOUNT DIABLO MERIDIAN, NEVADA.

DEPENDENT RESURVEY & SURVEY

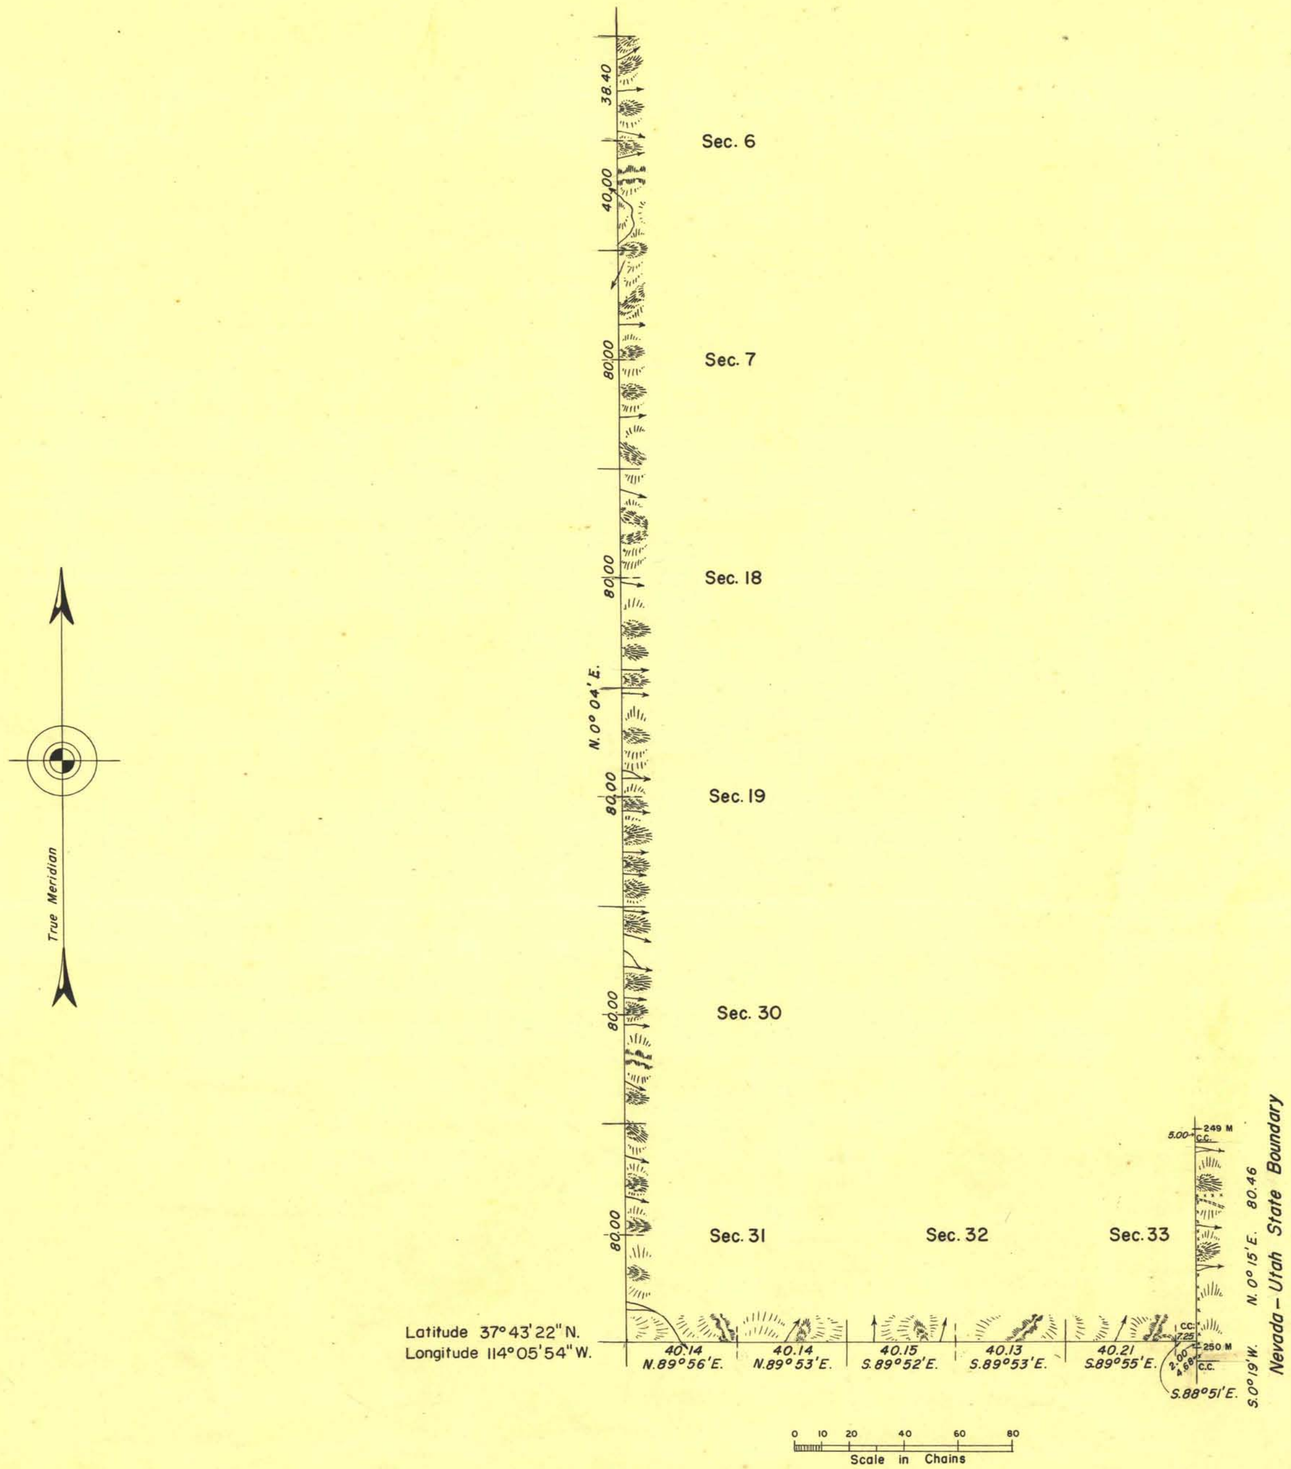

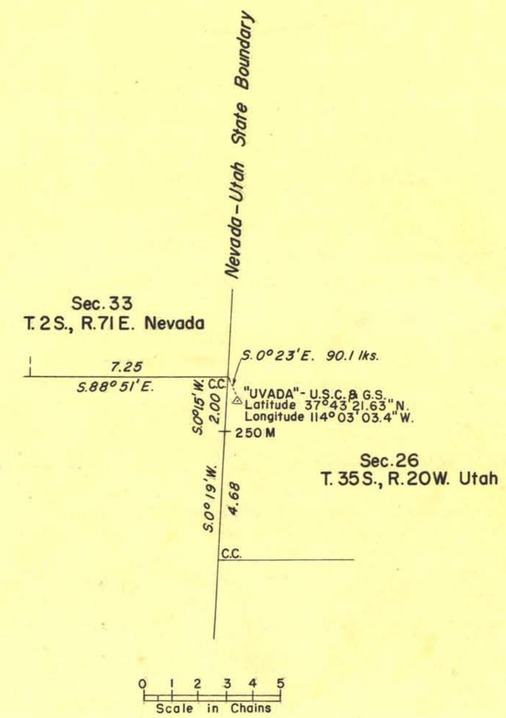

UVADA is S 0° 23' E 90.1 lks from 250 M gmp

ENLARGED DIAGRAM

The south boundary was surveyed by H. B. Maxson in 1901 and the 249th mile of the Utah-Nevada State boundary was resurveyed by F. T. Roberts in 1909.

This plat represents the survey of the west boundary and a dependent resurvey of the south boundary and the 249th mile of the Utah-Nevada State boundary, designed to restore the corners in their original locations according to the best available evidence.

Sec. 26
T. 35 S., R. 20 W.
UTAH

Survey executed by Emil Voigt September 28 to Oct. 17, 1949 under special instructions for Group 352, Nevada dated September 2, 1948.

UNITED STATES DEPARTMENT OF THE INTERIOR
BUREAU OF LAND MANAGEMENT
Washington, D. C. February 8, 1956

This plat is strictly conformable to the approved field notes, and the survey, having been correctly executed in accordance with the requirements of law and the regulations of this Bureau, is hereby accepted.

For the Director

Earl G. Harrington

Cadastral Engineering Staff Officer

C.T.C.

M.S. MH.

3345 A

T. 2 S., R. 71 E.