TOWNSHIP No. 3 NORTH RANGE No. 31 EAST MOUNT DIABLO MERIDIAN

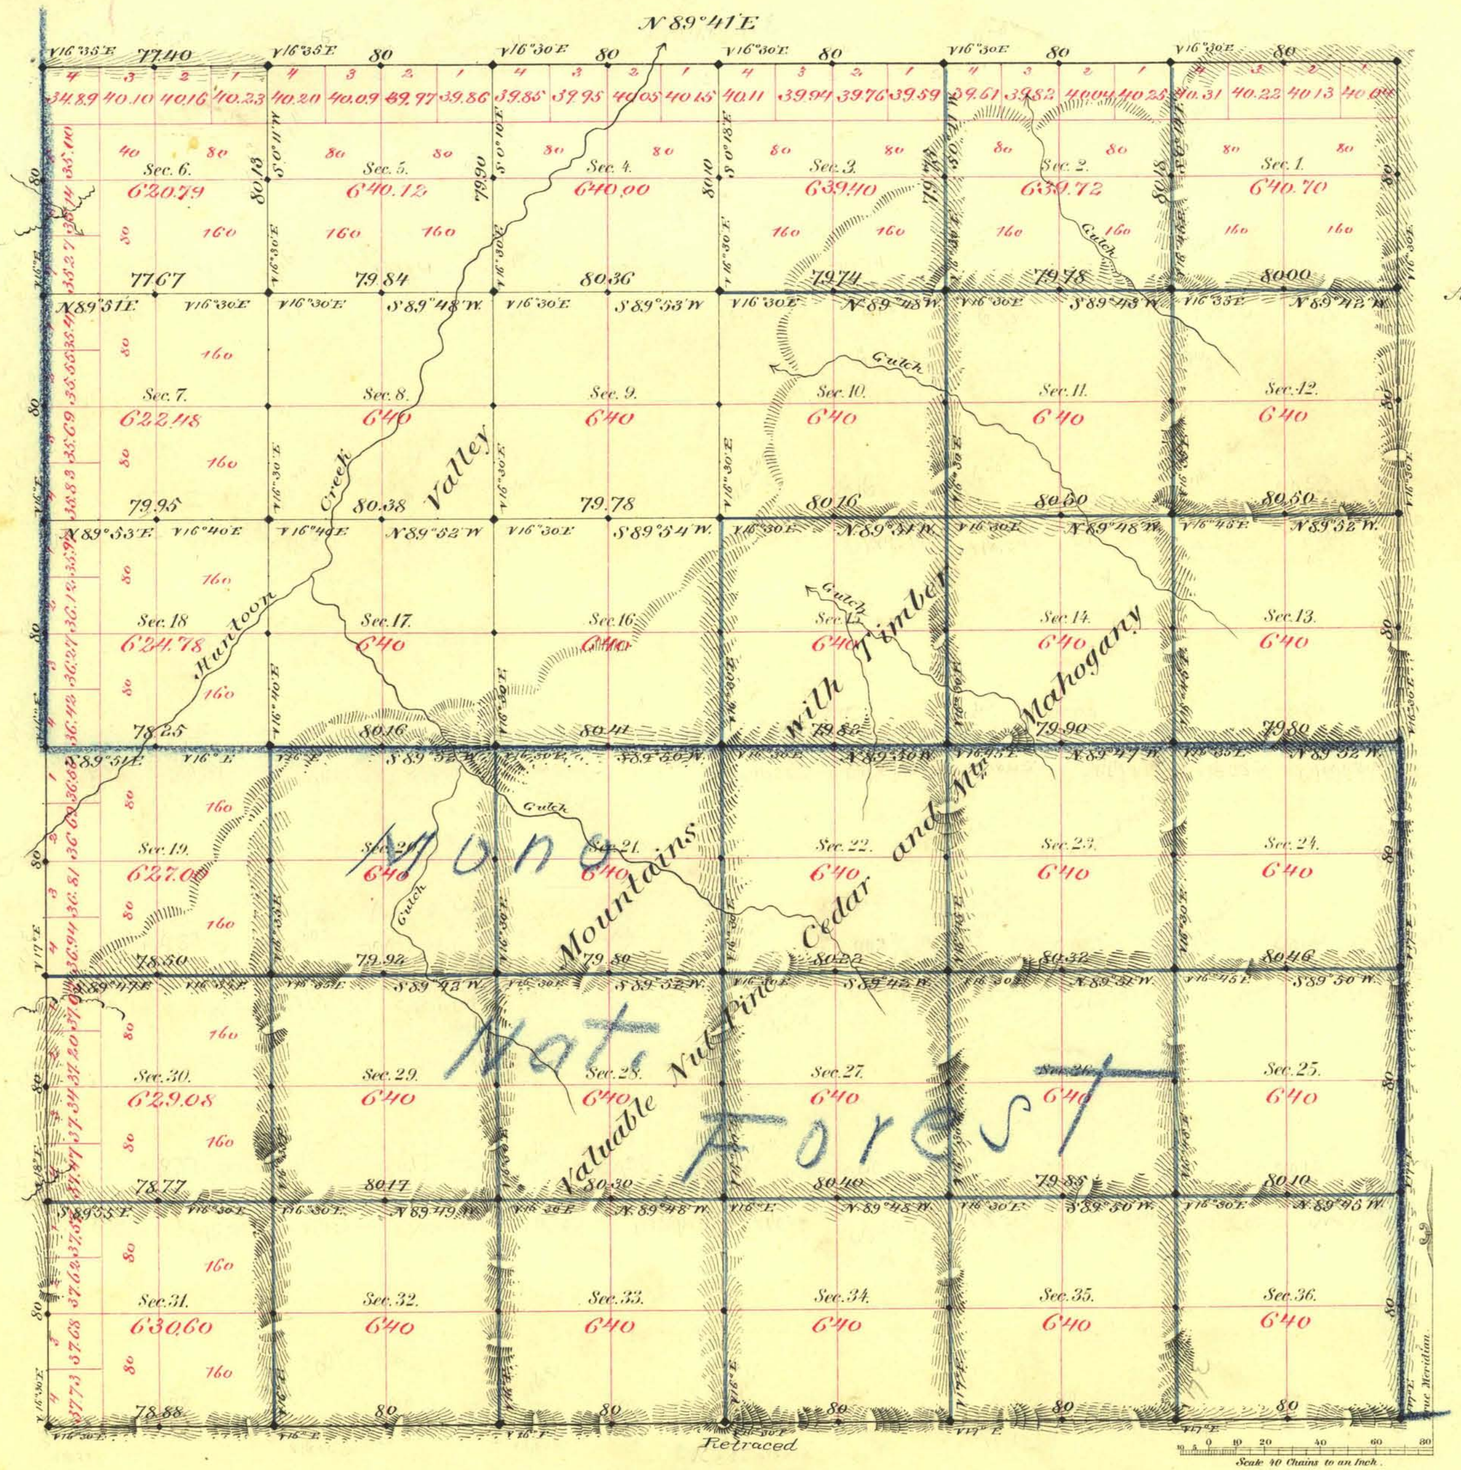

Aggregate Area of Public Lands Surveyed 22954.67 Acres

Survey Commenced January 5th 1881
" Completed " 12th "

Surveys Designated	By Whom Surveyed	Date of Contract	Amount of Surveys	When Surveyed	No. Corv.
S. Bdy.	Hatch Barker & Eaton	Feb. 12th 1878	5 - 79 - 40	1878	78
W. Bdy.	Hatch Barker & Eaton	Feb. 17th 1880	M 4 - Ch 00 - Lks 00	1880	
N. S. & E. "	D. D. Brown	Nov 27th "	17 - 76 - 28	1881	106
Subdivisions Blocks 8	" " "	" " "	14 - 76 - 36	January "	"
" Chns 310	" " "	" " "	44 - 79 - 51	" "	"

The above Map of Township No. 3 North of Range No. 31 East Mount Diablo Meridian is strictly conformable to the field notes of the survey thereof on file in this Office, which have been examined and approved.

Surveyor Generals Office.
Virginia City Nevada
April 13th 1881

E. S. Davis
Sur. Genl.

A. L. Bancroft & Co's Lith. S.F.

0786

T 3 N. R 31 E.
V. D.