TOWNSHIP Nº 3 NORTH RANGE Nº 33 EAST MOUNT DIABLO MERIDIAN

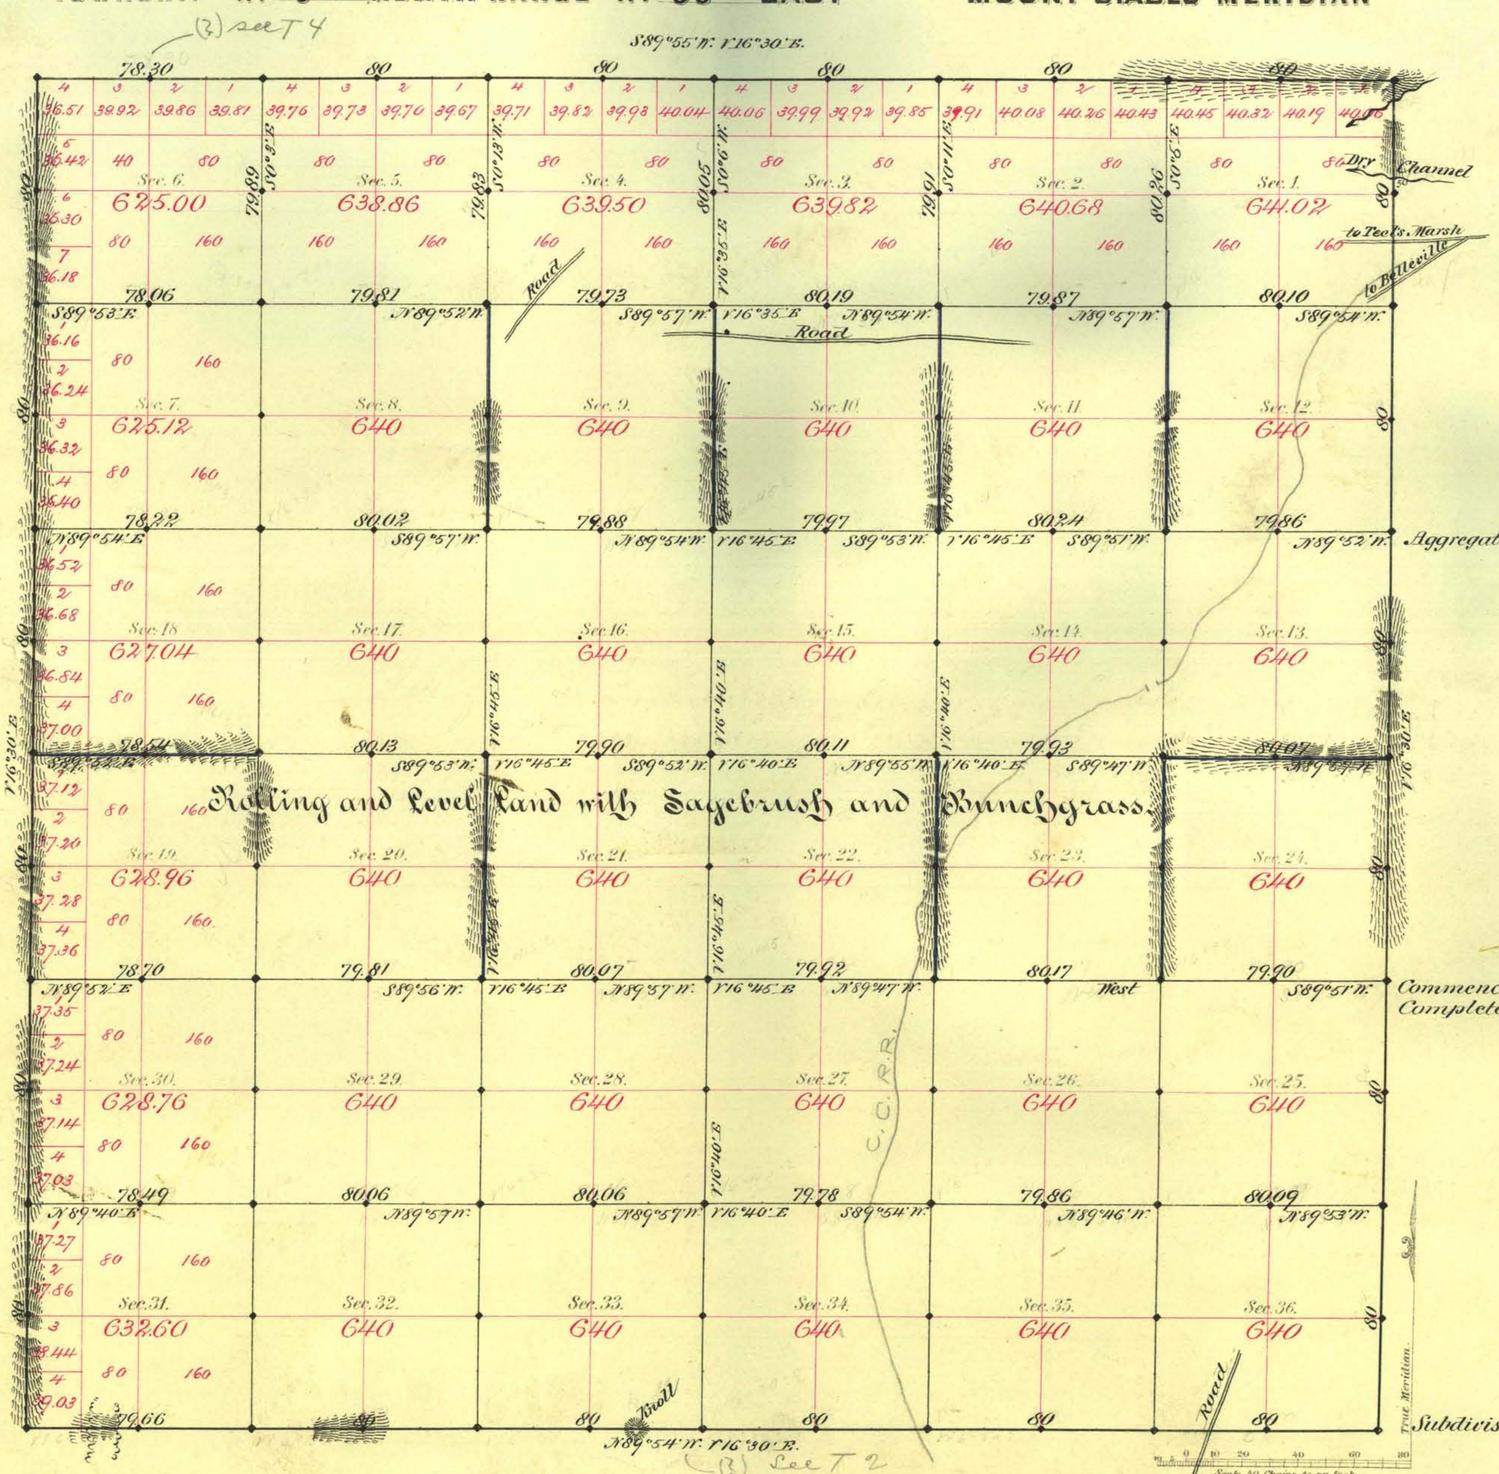

Aggregate Area of Public Land Surveyed 22967.36 Acres.

Commenced October 18th 1882.
Completed -"- 24th -"-

Subdivisions not noted run with a Variation of 16°30' East.

Surveys Designated	By Whom Surveyed	Date of Contract	Amount of Surveys	When Surveyed	Tp. Cor.
E. & S. Boundary	Stewart & Conkling	May 15th 1882	11 M. 79 Chs. 66 Lks.	1882	137
N. & W. "	W. D. Minckler	June 29th "	11-78-30	"	144
Subdivns black	" " "	" " "	50-72-87	October "	"
-"- blue	" " "	" " "	8-78-61	" "	"

The above Map of Township No. 3 North of Range No. 33 East of Mt. Diablo Meridian is strictly conformable to the field notes of the survey thereof on file in this Office, which have been examined and approved.

Surveyor Generals' Office
Reno, Nevada
January 8th 1883

A. S. Davis
Surv. Genl. Nevada

A. L. Bancroft & Co's Lith. S. F.

0904

T 3 N. R 33 E.