RECEIVED
LAND AND SURVEY OFFICE
RENO, NEVADA
MAY 3 1955

ORIGINAL

TOWNSHIP 3 SOUTH, RANGE 36 EAST, OF THE MOUNT DIABLO MERIDIAN, NEVADA.

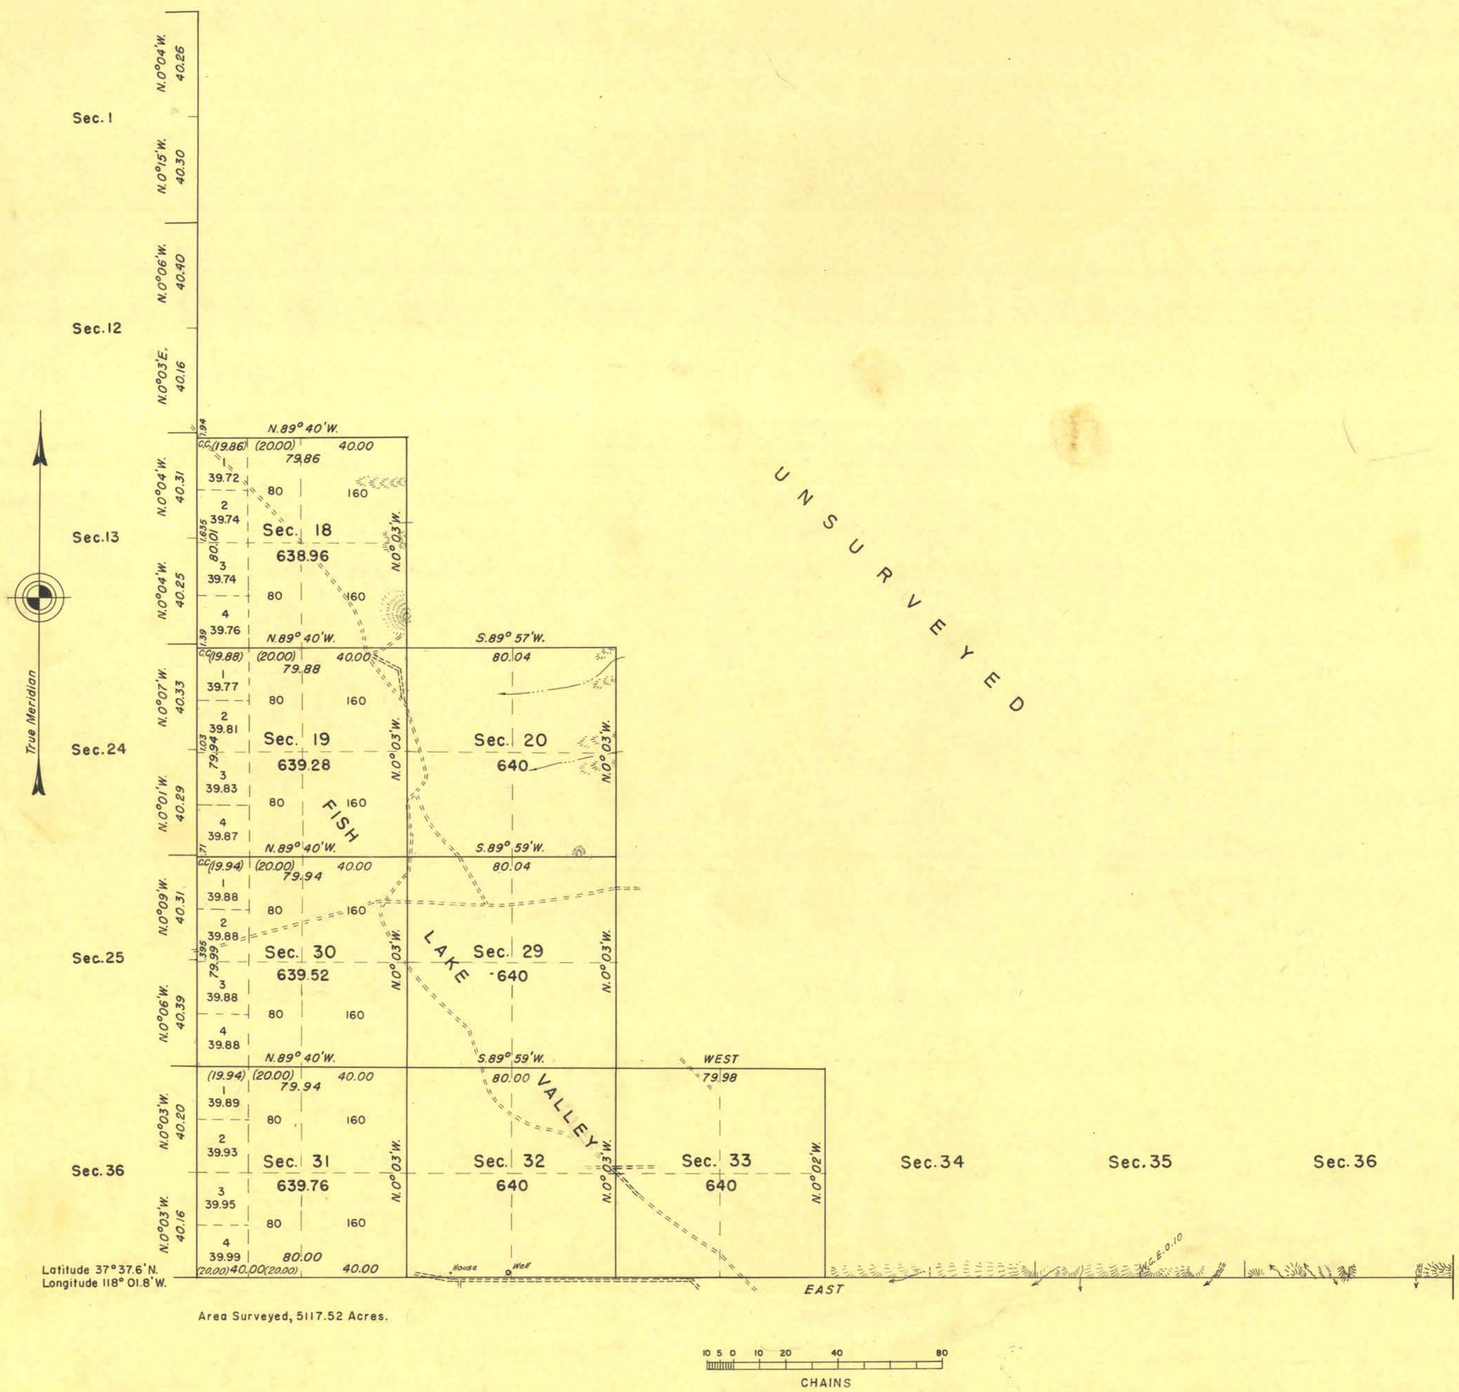

The west and south boundaries were surveyed by Hatch, Barker, and Eaton in 1877.

A portion of the subdivisional lines was surveyed by Roger F. Wilson and Edward D. Lewis, November 11 to 13, 1953, under special instructions for Group 251, Nevada, dated September 30, 1953.

UNITED STATES DEPARTMENT OF THE INTERIOR
BUREAU OF LAND MANAGEMENT
Washington, D. C. April 14, 1955

This plat is strictly conformable to the approved field notes, and the survey, having been correctly executed in accordance with the requirements of law and the regulations of this Bureau, is hereby accepted.

For the Director

Earl G. Harrington

Cadastral Engineering Staff Officer

1114-A

T. 3 S., R. 36 E.