ORIGINAL

OFFICIALLY FILED
NEVADA LAND OFFICE
10:00 A.M., APRIL 11, 1966

TOWNSHIP 3 SOUTH, RANGE 64 EAST, OF THE MOUNT DIABLO MERIDIAN, NEVADA

DEPENDENT RESURVEY

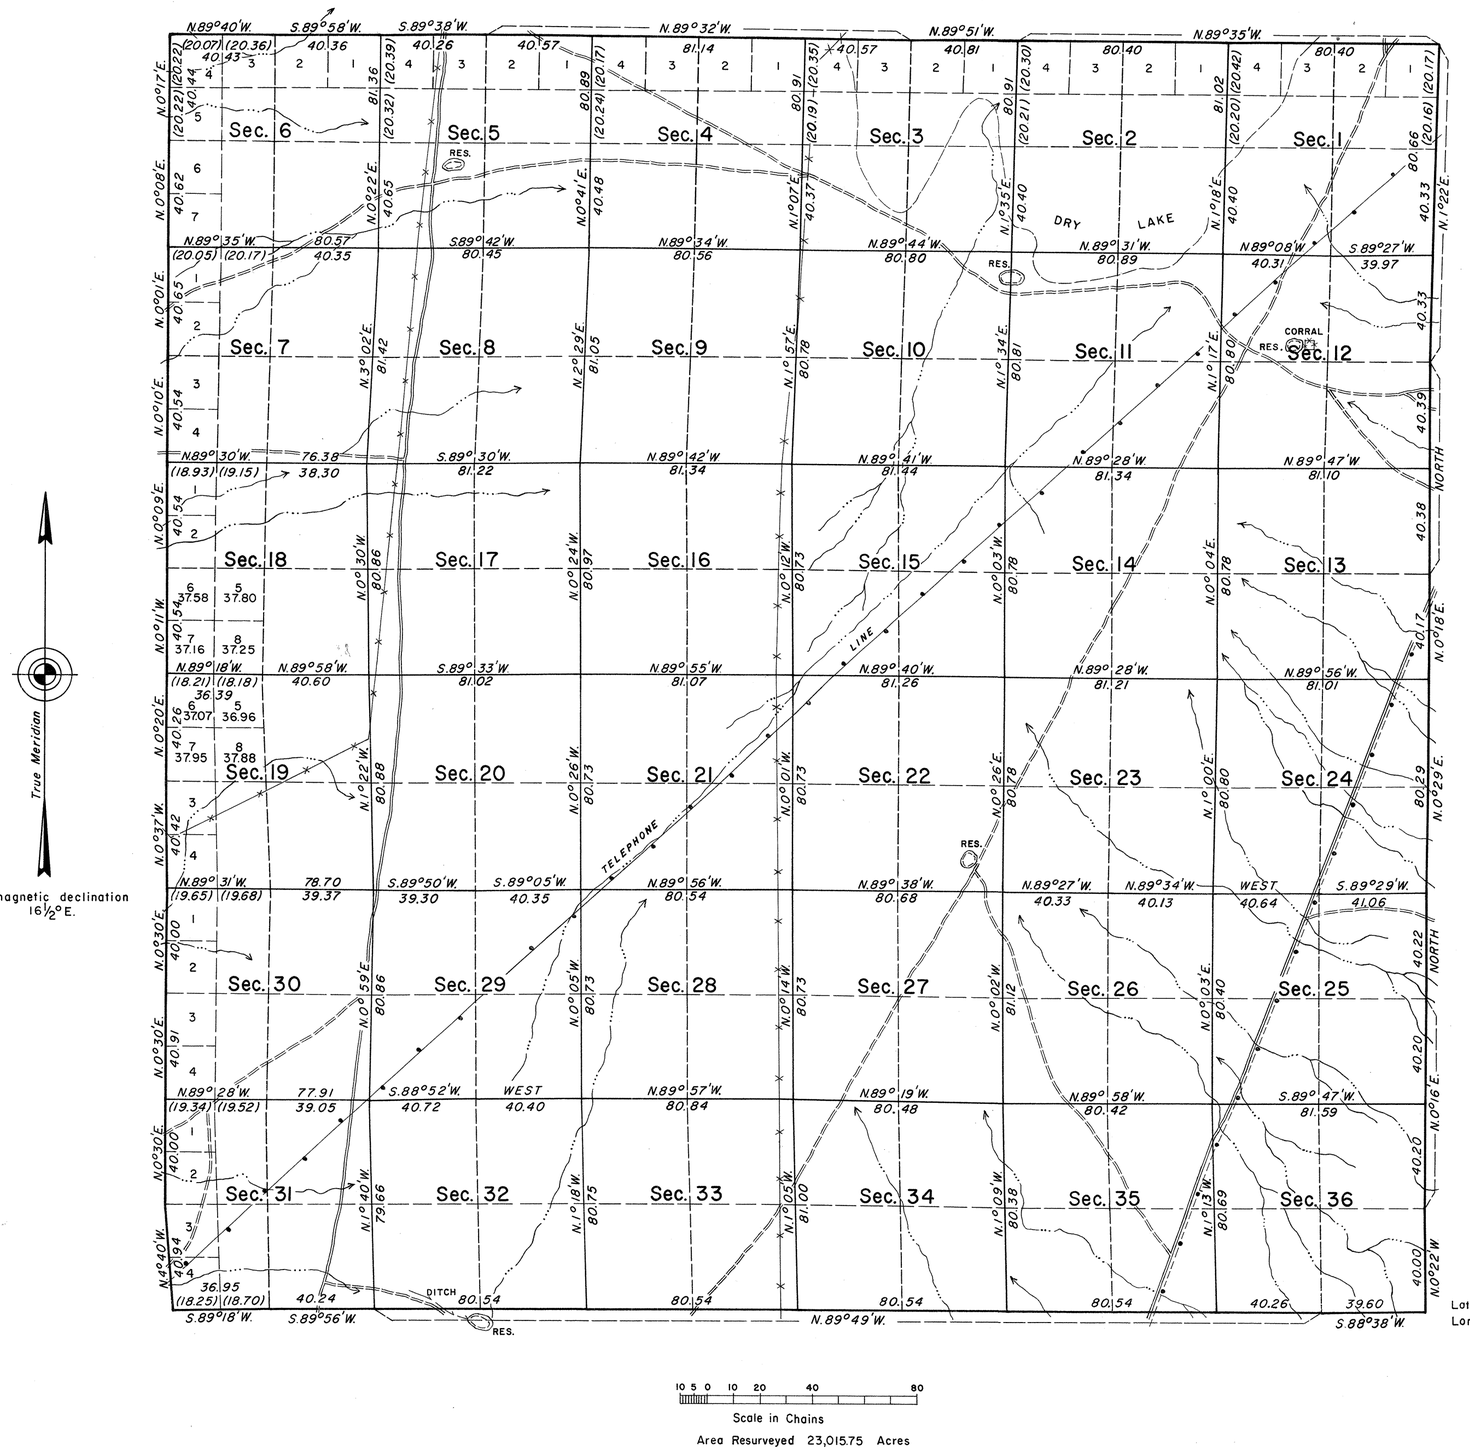

History of the earlier surveys is contained in the field notes.

This plat represents a dependent resurvey of the exterior boundaries and the subdivisional lines, designed to restore the corners in their original locations according to the best available evidence.

Except as modified vacant subdivisions are shown hereon, the lottings and areas are as shown on the plat approved August 22, 1881.

Survey executed by Eldon W. Sibley, Cadastral Surveyor, from November 2, 1964, to December 11, 1964, under Special Instructions dated October 14, 1964, for Group No. 423, Nevada.

10 5 0 10 20 40 80
Scale in Chains

Area Resurveyed 23,015.75 Acres

UNITED STATES DEPARTMENT OF THE INTERIOR
BUREAU OF LAND MANAGEMENT
Washington, D. C. March 21, 1966

This plat is strictly conformable to the approved field notes, and the survey, having been correctly executed in accordance with the requirements of law and the regulations of this Bureau, is hereby accepted.

For the Director

Latitude 37°38'11.91"N.
Longitude 114°45'01.79"W.

E. A. Remington

Chief, Division of Engineering

2907-a

T3S, R64E