ORIGINAL

TOWNSHIP 3 SOUTH, RANGE 69 EAST, OF THE MOUNT DIABLO MERIDIAN, NEVADA

DEPENDENT RESURVEY

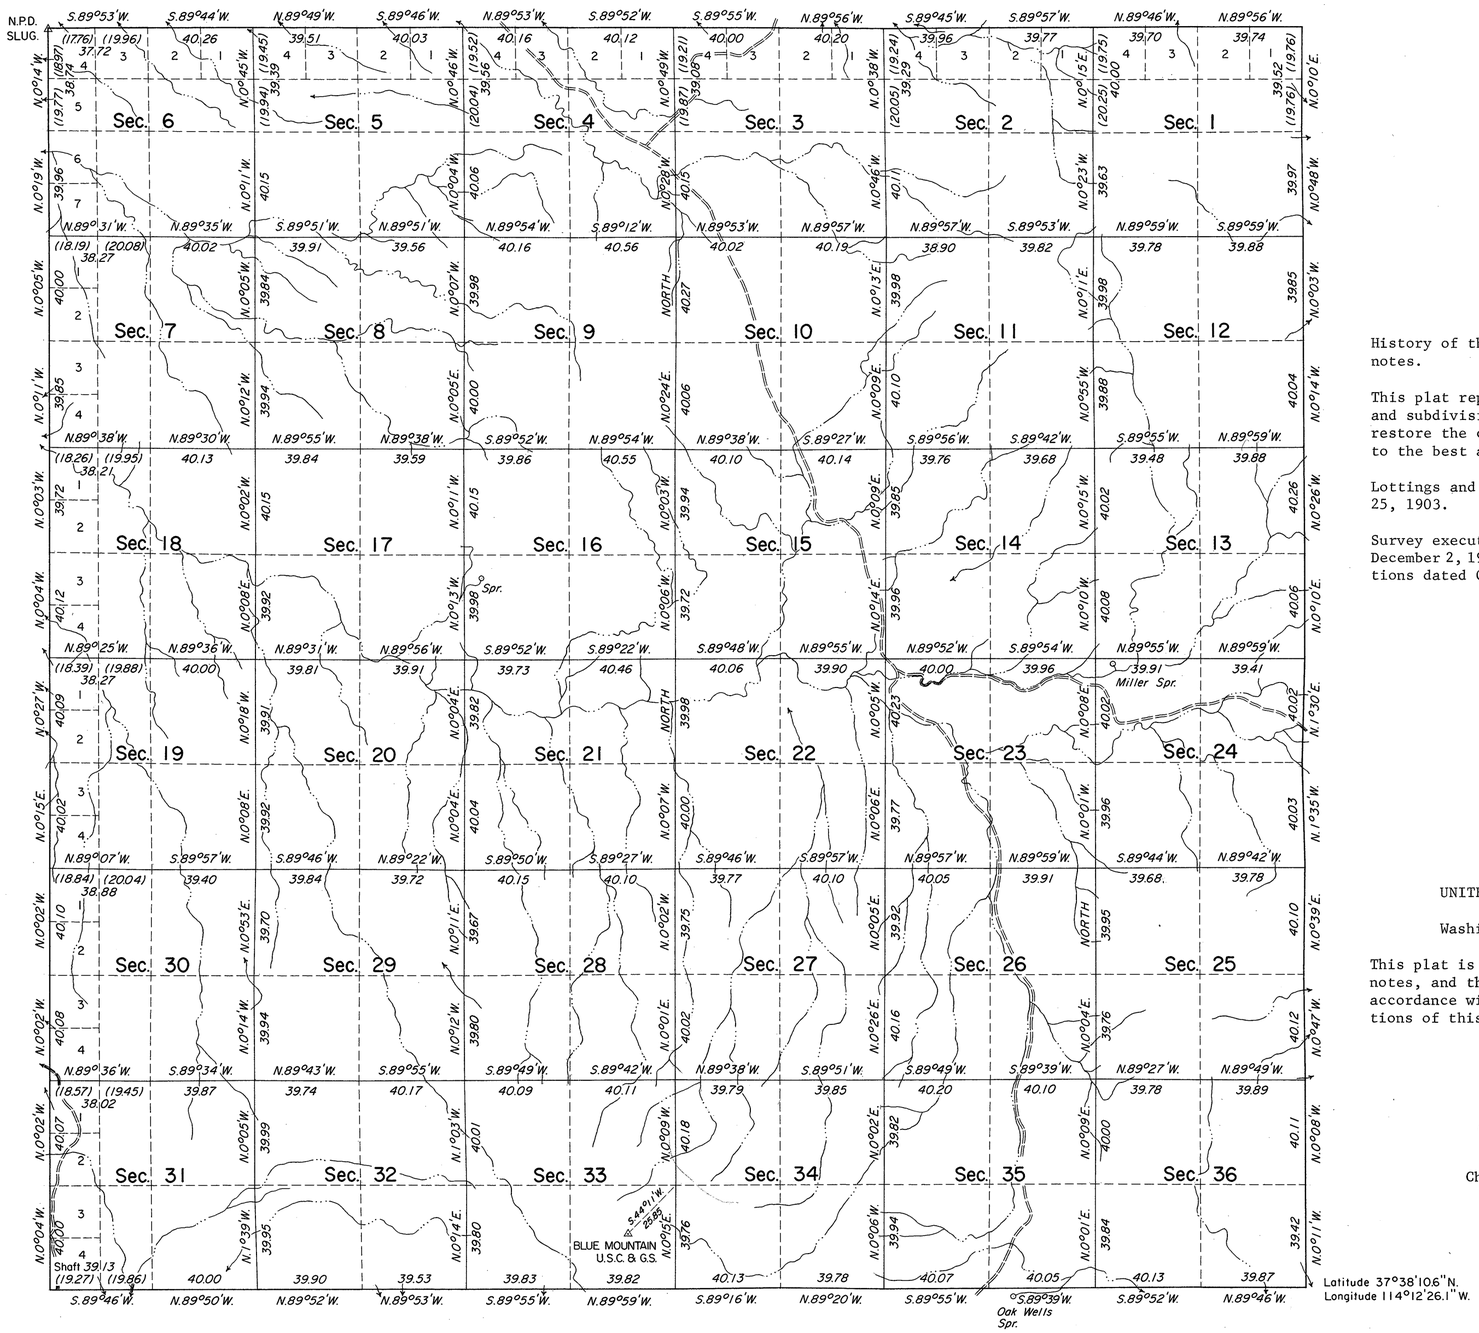

Area Resurveyed 22,944.37 Acres

History of the earlier surveys is contained in the field notes.

This plat represents a dependent resurvey of the exterior and subdivisional lines of T. 3 S.,R. 69 E., designed to restore the corners in their original locations according to the best available evidence.

Lottings and areas are as shown on the plat approved April 25, 1903.

Survey executed by Eldon W. Sibley, Cadastral Surveyor, December 2, 1966 to August 1, 1968, under Special Instructions dated October 11, 1966 for Group No. 443, Nevada.

UNITED STATES DEPARTMENT OF THE INTERIOR
BUREAU OF LAND MANAGEMENT
Washington, D.C. February 22, 1972

This plat is strictly conformable to the approved field notes, and the survey, having been correctly executed in accordance with the requirements of law and the regulations of this Bureau, is hereby accepted.

For the Director

Clark L. Simm

Chief, Division of Cadastral Survey

OFFICIALLY FILED
NEVADA STATE OFFICE
10:00 A.M. 4/4/1972

396