ORIGINAL

OFFICIALLY FILED
NEVADA STATE OFFICE
10:00 A.M. 4/4/1972

TOWNSHIP 3 SOUTH, RANGE 71 EAST, OF THE MOUNT DIABLO MERIDIAN, NEVADA

DEPENDENT RESURVEY

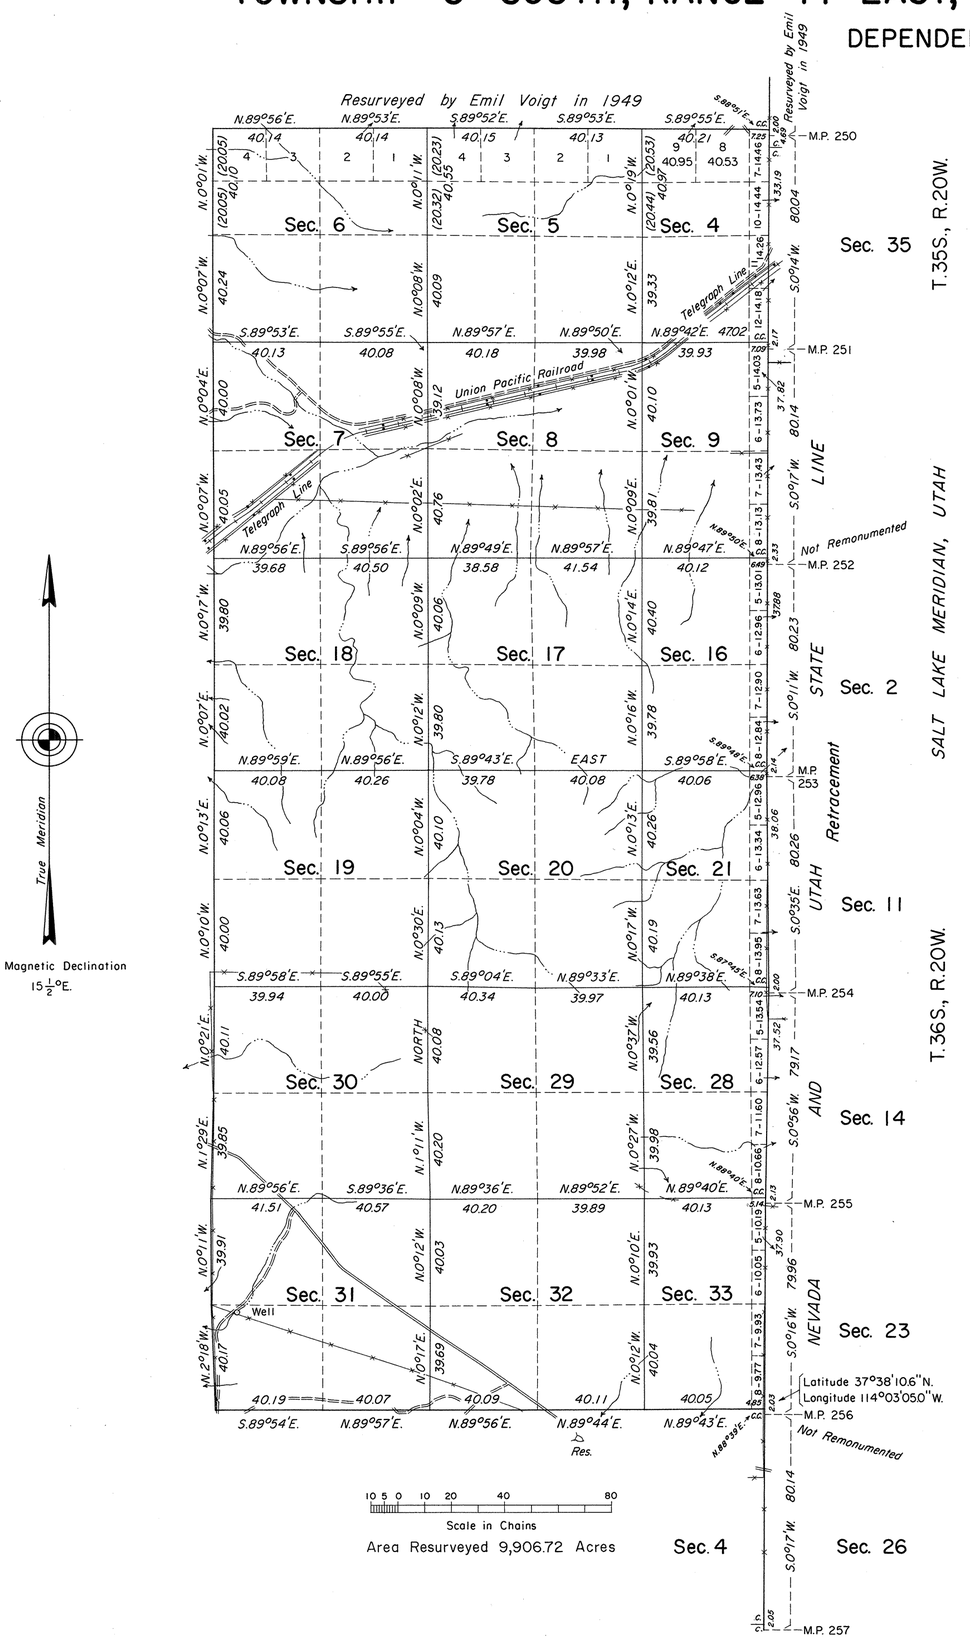

ENLARGED DIAGRAM

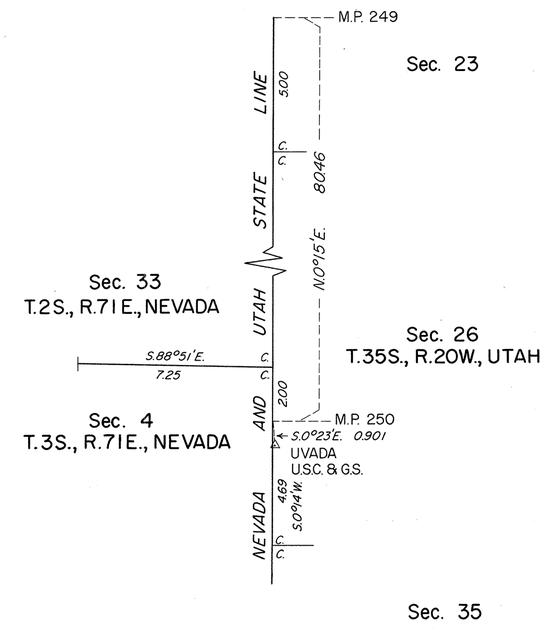

History of the earlier surveys is contained in the field notes.

A dependent resurvey of the west boundary was executed concurrently under T. 3 S., R. 70 E., of this group.

This plat represents the retracement of the Nevada-Utah State line between mile post nos. 250 and 257 and the dependent resurvey of the south boundary and the subdivisional lines of T. 3 S., R. 71 E., designed to restore the corners in their original locations according to the best available evidence.

Except as indicated hereon, lottings and areas are as shown on the plat approved April 8, 1902.

Survey executed by Eldon W. Sibley, Cadastral Surveyor, October 28, 1966 to June 16, 1967, under Special Instructions dated October 11, 1966 for Group No. 443, Nevada.

UNITED STATES DEPARTMENT OF THE INTERIOR
BUREAU OF LAND MANAGEMENT
Washington, D.C. February 22, 1972

This plat is strictly conformable to the approved field notes, and the survey, having been correctly executed in accordance with the requirements of law and the regulations of this Bureau, is hereby accepted.

For the Director

Chief, Division of Cadastral Survey