TOWNSHIP Nº 4 NORTH RANGE Nº 31 EAST MOUNT DIABLO MERIDIAN

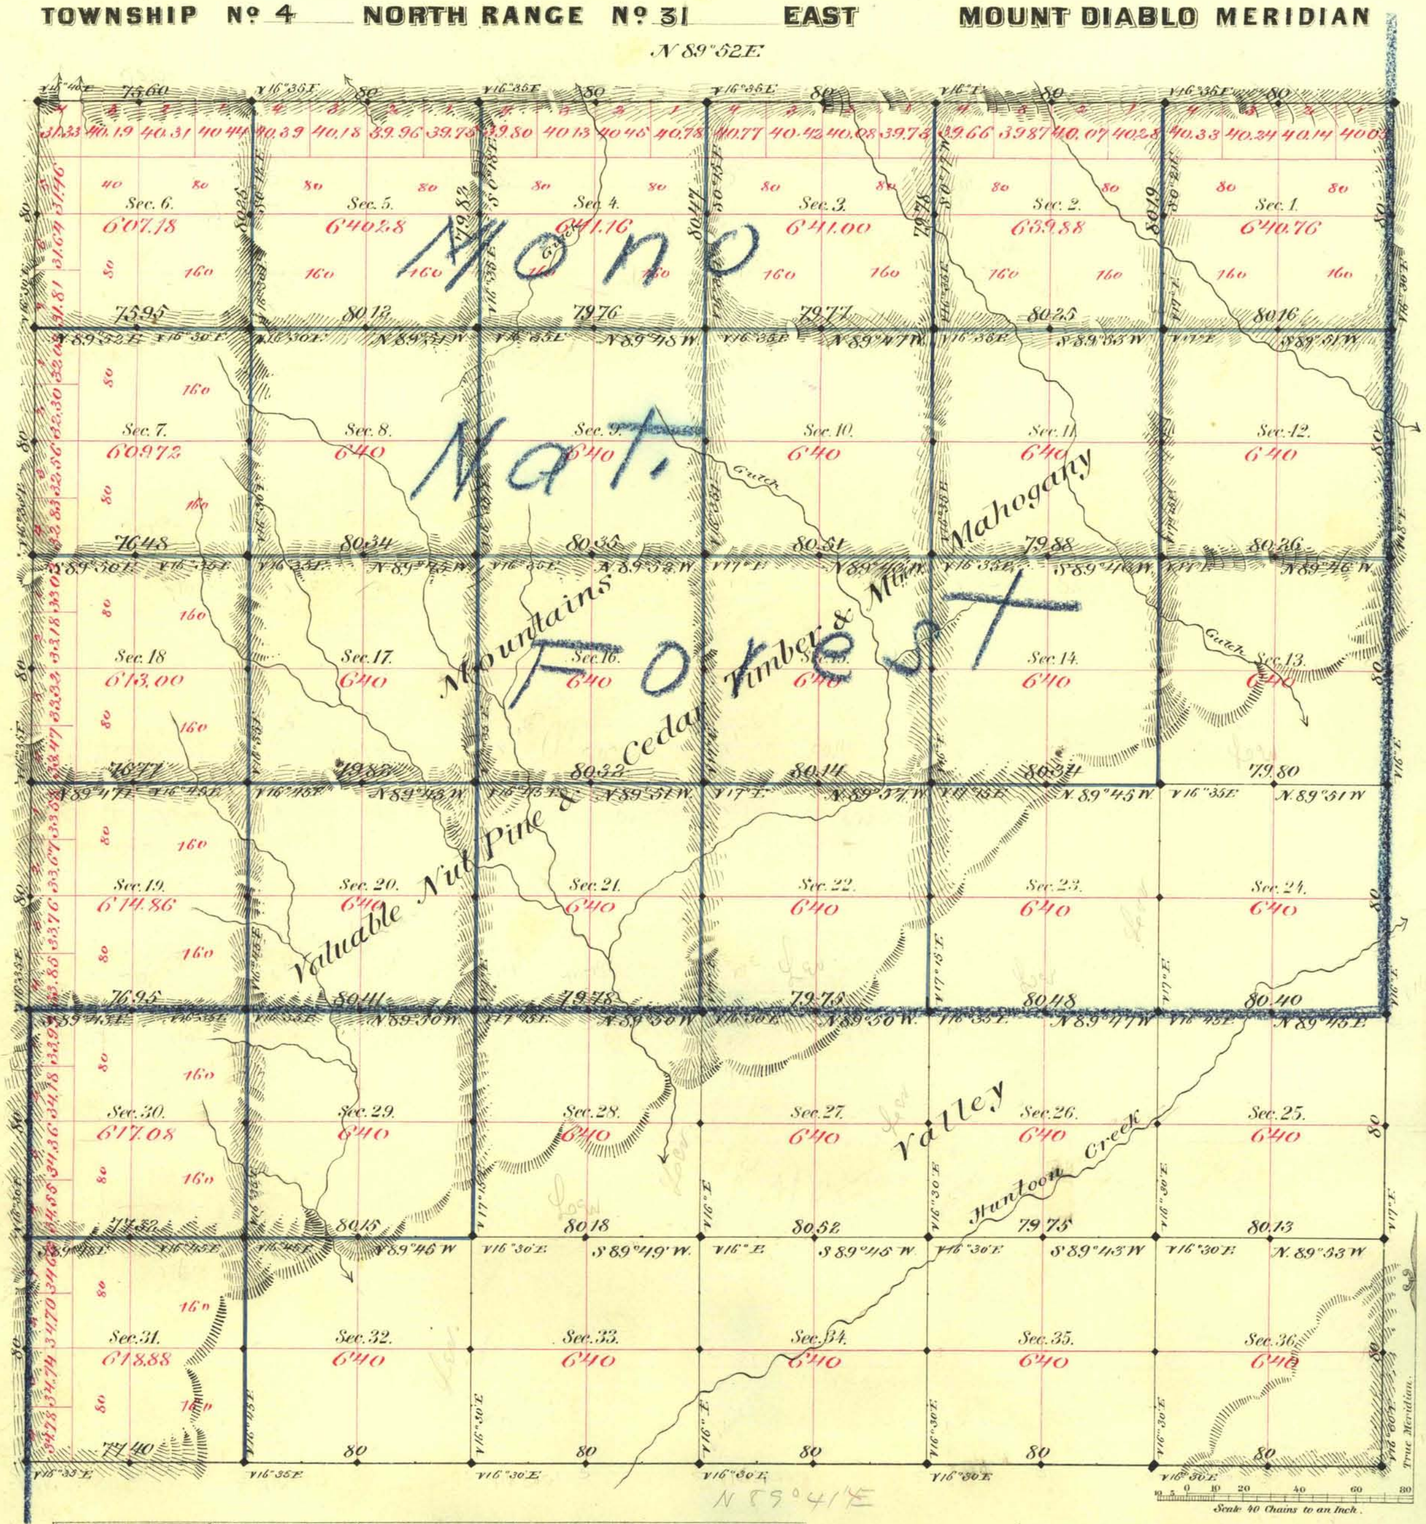

Aggregate Area of Public Lands Surveyed 22883.80 Acres

Survey Commenced Jany 15th 1881
" Completed " 22d "

Surveys Designated	By Whom Surveyed	Date of Contract	Amount of Surveys	When Surveyed	Nº Con.
Township lines	D. D. Brown	Nov. 27th 1880	M 23 - Ch 73 - Lk 00	1881	106
Subdivising Block 8	" " "	" " "	16 - 01 - 01	January "	"
" Block 10	" " "	" " "	43 - 66 - 34	" "	"

The above Map of Township Nº 4 North of Range Nº 31 East Mount Diablo Meridian is strictly conformable to the field notes of the survey thereof on file in this Office, which have been examined and approved.

Surveyor Generals Office.
Virginia City Nevada
April 13th 1881

E. S. Davis
Surr. Genl.

A. L. Bancroft & Co's Lith. S. F.

0787

T 4 N. R 31 E.