TOWNSHIP No. 4 NORTH RANGE No. 32 EAST MOUNT DIABLO MERIDIAN

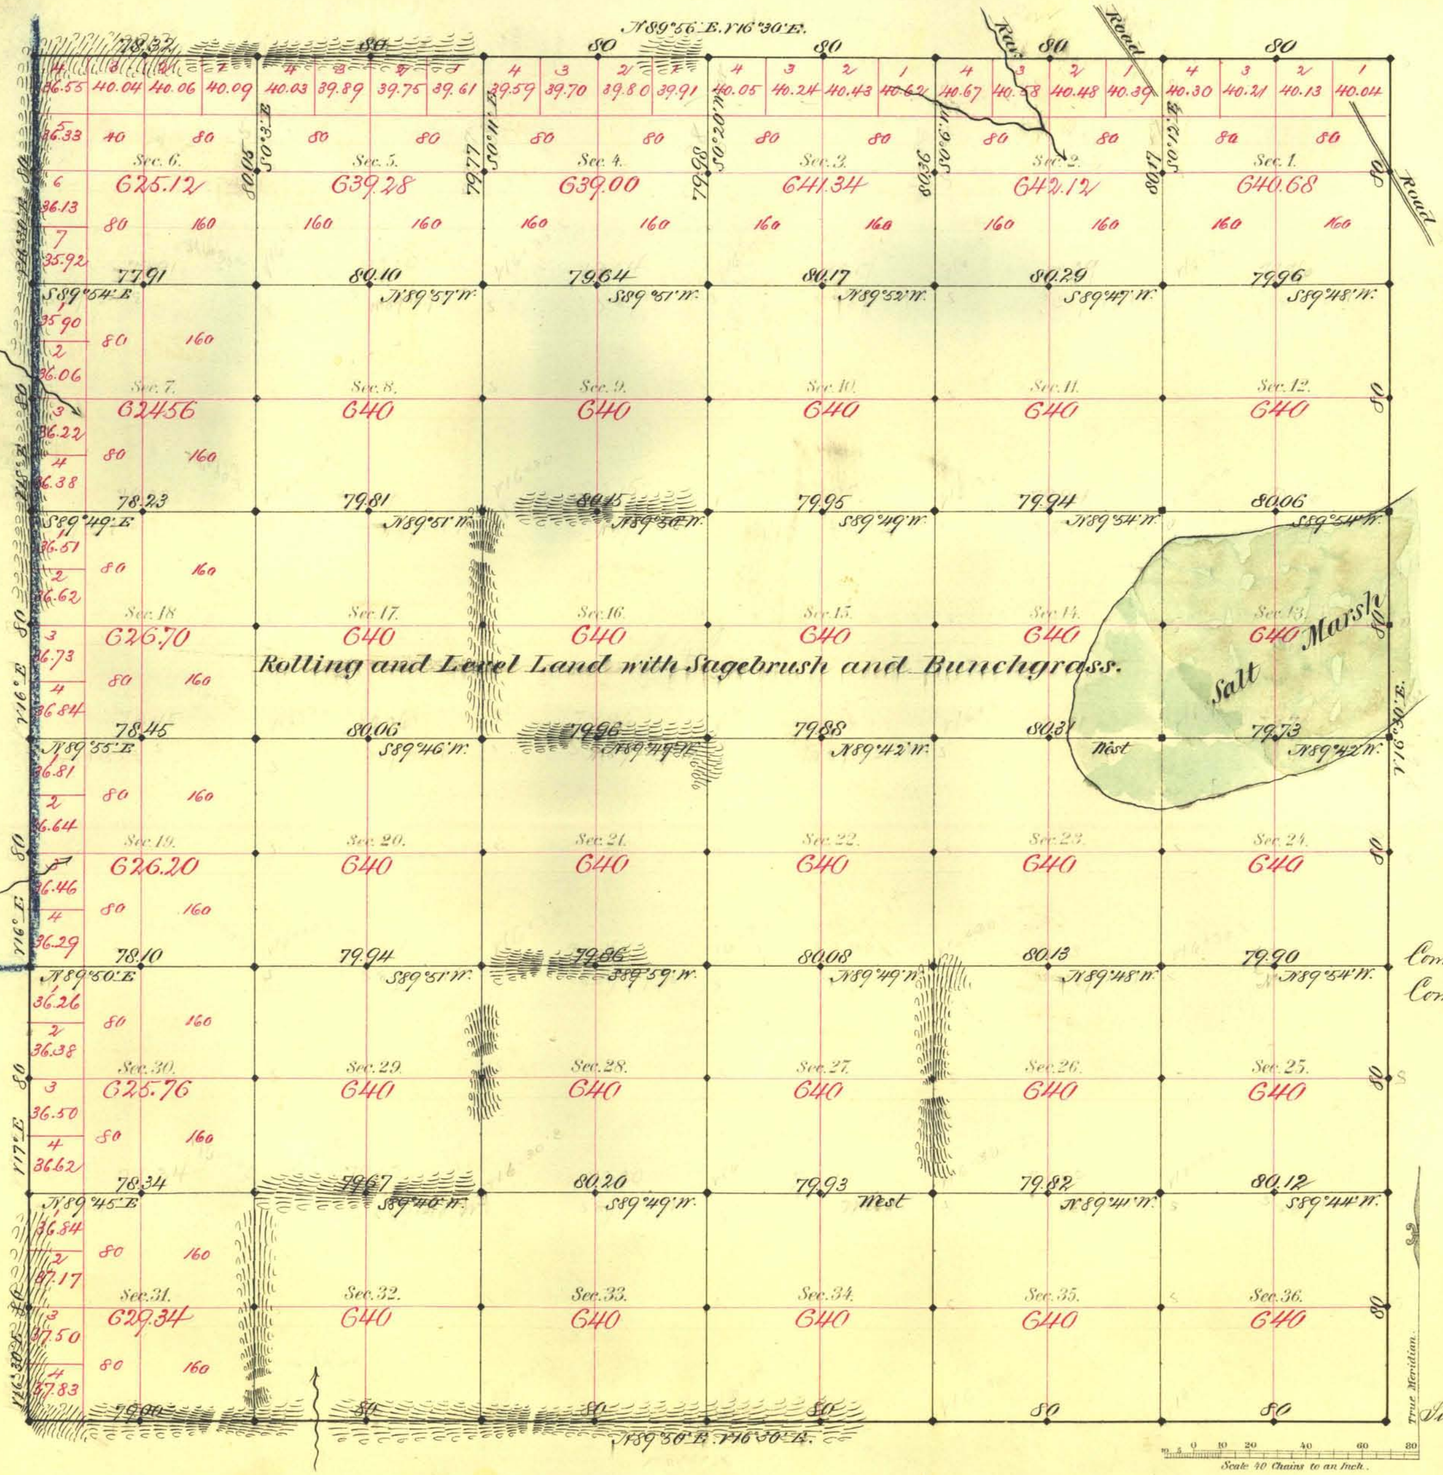

Aggregate Area of Public Land Surveyed 22960.10 Acres.

Commenced Sept. 27th 1882.
Completed Oct. 3rd "

Subdivisions run with a Variation of 16°30' East.

Surveys Designated	By Whom Surveyed	Date of Contract	Amount of Surveys	When Surveyed	No. Con
West Bdy.	D. A. Brown	Nov. 27th 1880	M. 6 - Chs. 00 - Lks. 00	1880	106
N.E. & S. "	W. D. Minckler	June 29th 1882	17 - 77 - 32	1882	144
Subdivision	" " "	" " "	59 - 71 - 02	Sept, Oct. "	"

The above Map of Township No. 4 North of Range No. 32 East of Mt. Diablo Meridian is strictly conformable to the field notes of the survey thereof on file in this Office, which have been examined and approved.

Surveyor General's Office.
Reno, Nevada
January 8th 1883

W. S. Davis
Surv. Genl. Nevada.

A. L. Bancroft & Co's Lith. S. F.

0851

T4N., R32E. VD.