TOWNSHIP Nº 4 SOUTH RANGE Nº 63 EAST MOUNT DIABLO MERIDIAN

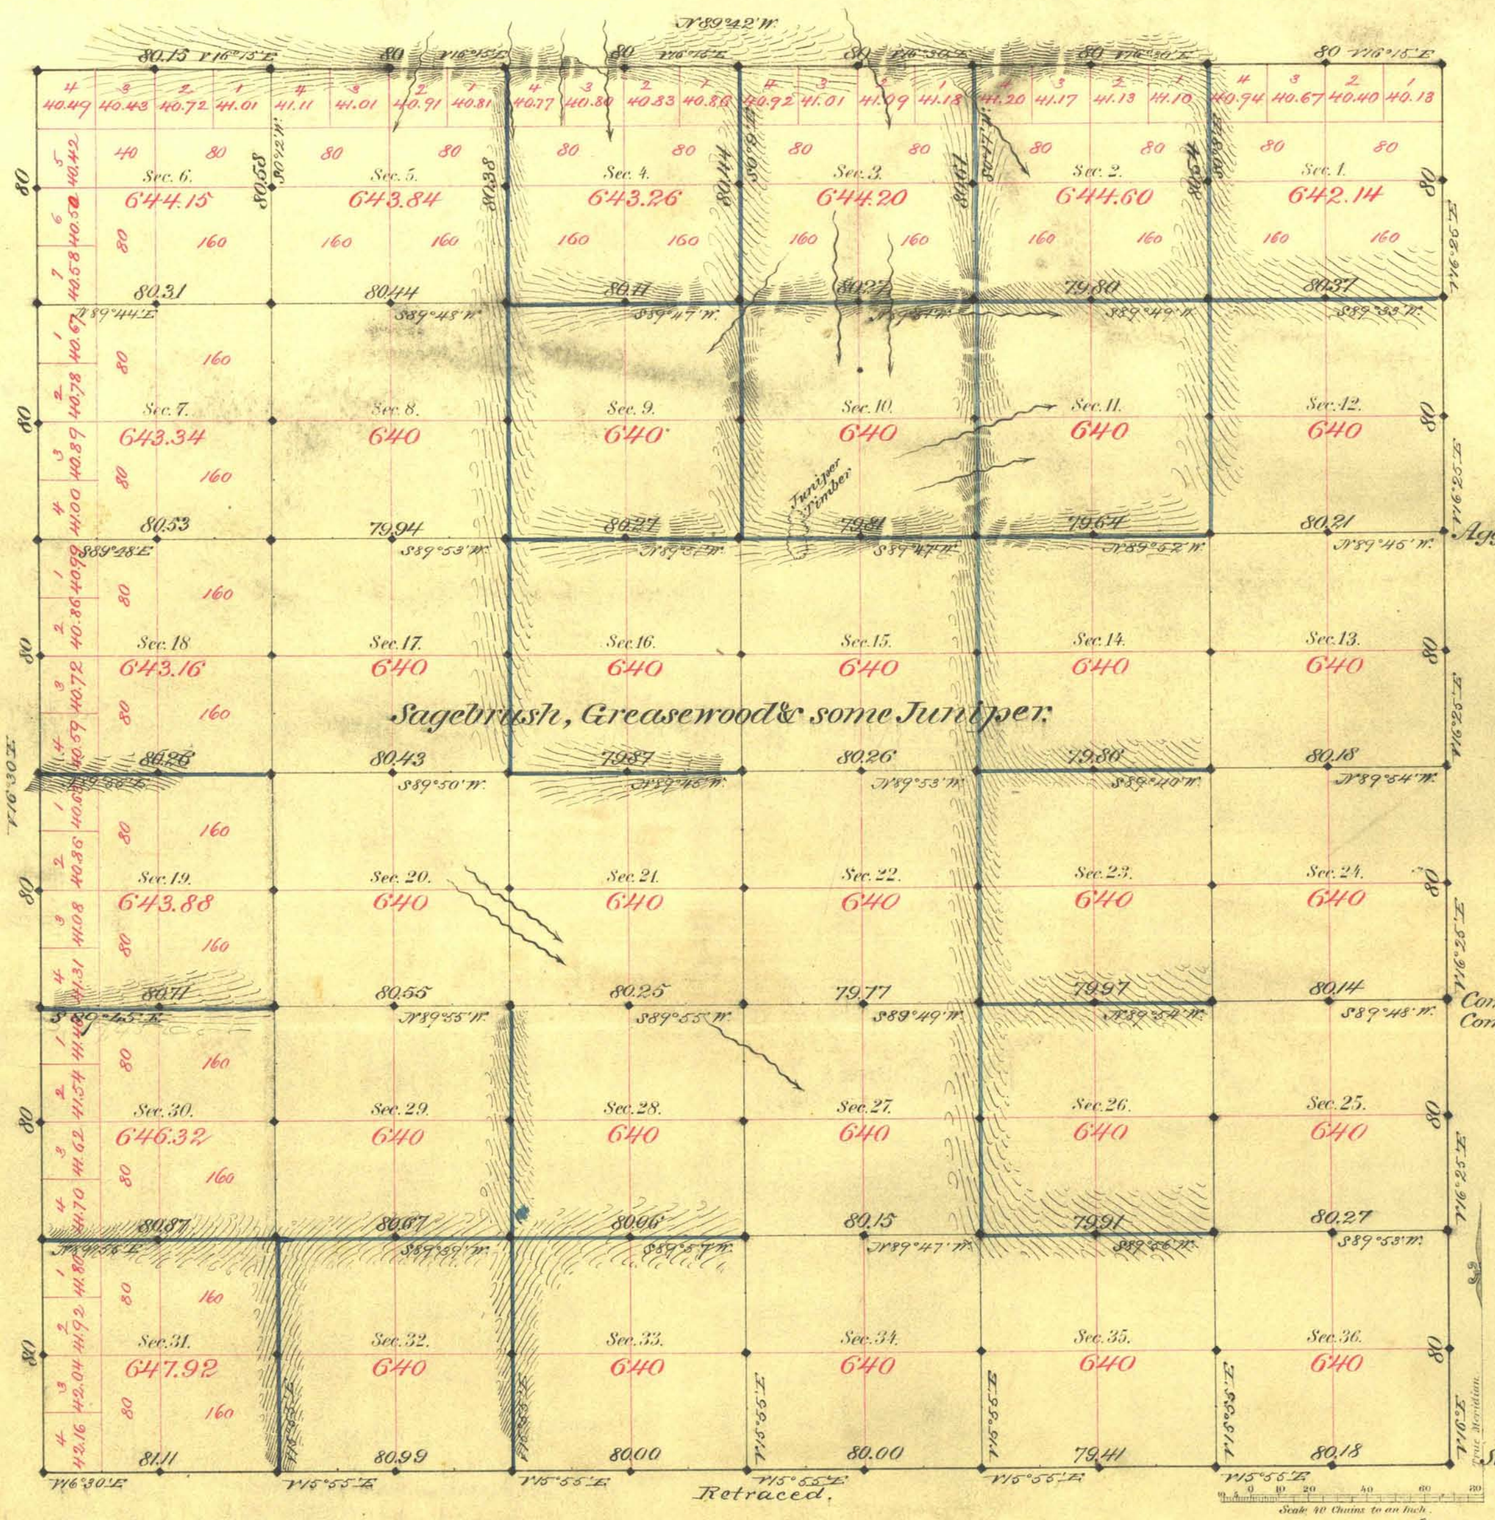

Aggregate Area of Public Land surveyed 23086.81 Ac.

Commenced May 14th 1881.
Completed " 20th "

Subdivns not noted run with a Variation of 15°30 East.

Surveys Designated	By Whom Surveyed	Date of Contract	Amount of Surveys	When Surveyed	Jrs Corr.
S. bdy.	Monroe & Bateman	June 15th 1871	6- 00- 00	1869 1871	31
S. & N. bdy. W. & E.	Denson & Bateman	April 19th 1881	24- 01- 84	1881	125
Subdivns Block $8	" "	" " "	29- 04- 01	"	"
" Line $10	" "	" " "	31- 04- 42	"	"

The above Map of Township Nº 4 South of Range Nº 63 East Mt. Diablo Meridian is strictly conformable to the field notes of the survey thereof on file in this Office, which have been examined and approved.

Surveyor Generals Office,
Virginia City, Nevada
August 8th 1881.

A. S. Pair
Sur. Genl Nev.

A. L. Bancroft & Co's Lith. S.F.

2817

T 4S., R 63E