ORIGINAL

TOWNSHIP 4 SOUTH, RANGE 63 EAST, OF THE MOUNT DIABLO MERIDIAN, NEVADA.

DEPENDENT RESURVEY

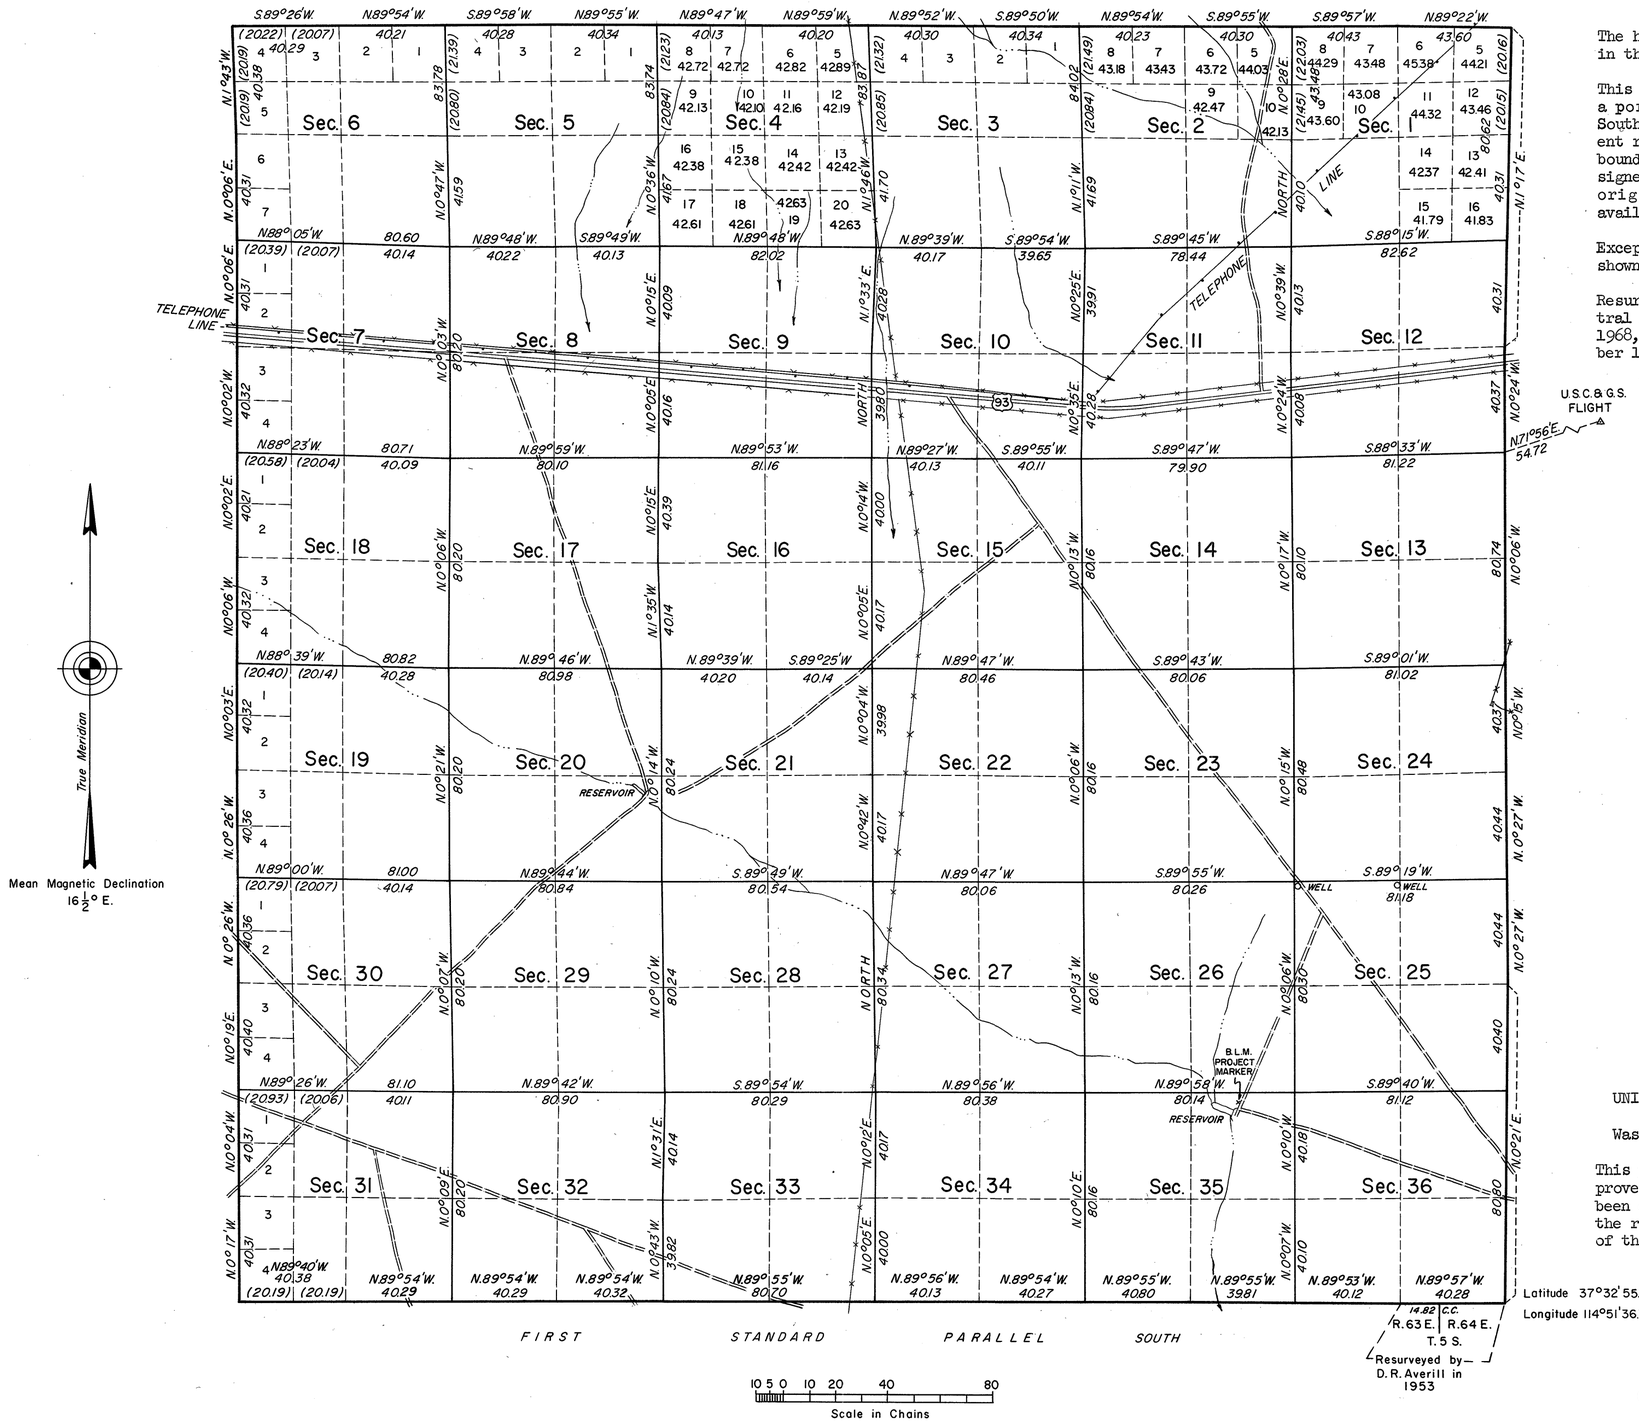

The history of previous surveys is contained in the field note record.

This plat represents a dependent resurvey of a portion of the First Standard Parallel South through Range 63 East, and a dependent resurvey of the east, north, and west boundaries and the subdivisional lines, designed to restore the corners in their true original locations according to the best available evidence.

Except as shown hereon, the lottings are as shown on the plat approved August 8, 1881.

Resurvey executed by Eldon W. Sibley, Cadastral Surveyor, November 21, 1967, to May 2, 1968, under Special Instructions dated October 16, 1967, for Group No. 452, Nevada.

Area Resurveyed 23,175.80 Acres

UNITED STATES DEPARTMENT OF THE INTERIOR
BUREAU OF LAND MANAGEMENT
Washington, D. C. July 30, 1970

This plat is strictly conformable to the approved field notes, and the survey, having been correctly executed in accordance with the requirements of law and the regulations of this Bureau, is hereby accepted.

For the Director

Latitude 37°32'55.7" N.
Longitude 114°51'36.7" W.

Chief, Division of Cadastral Survey

OFFICIALLY FILED
NEVADA LAND OFFICE
10:00 A.M. 9/11/970

T 4 S R 63 E