ORIGINAL

OFFICIALLY FILED
NEVADA STATE OFFICE
at 10:00 AM on September 27, 2001

TOWNSHIP 4 SOUTH, RANGE 66 EAST, OF THE MOUNT DIABLO MERIDIAN, NEVADA

ENLARGED DIAGRAM OF SECTIONS 24, 25, 26 AND 35

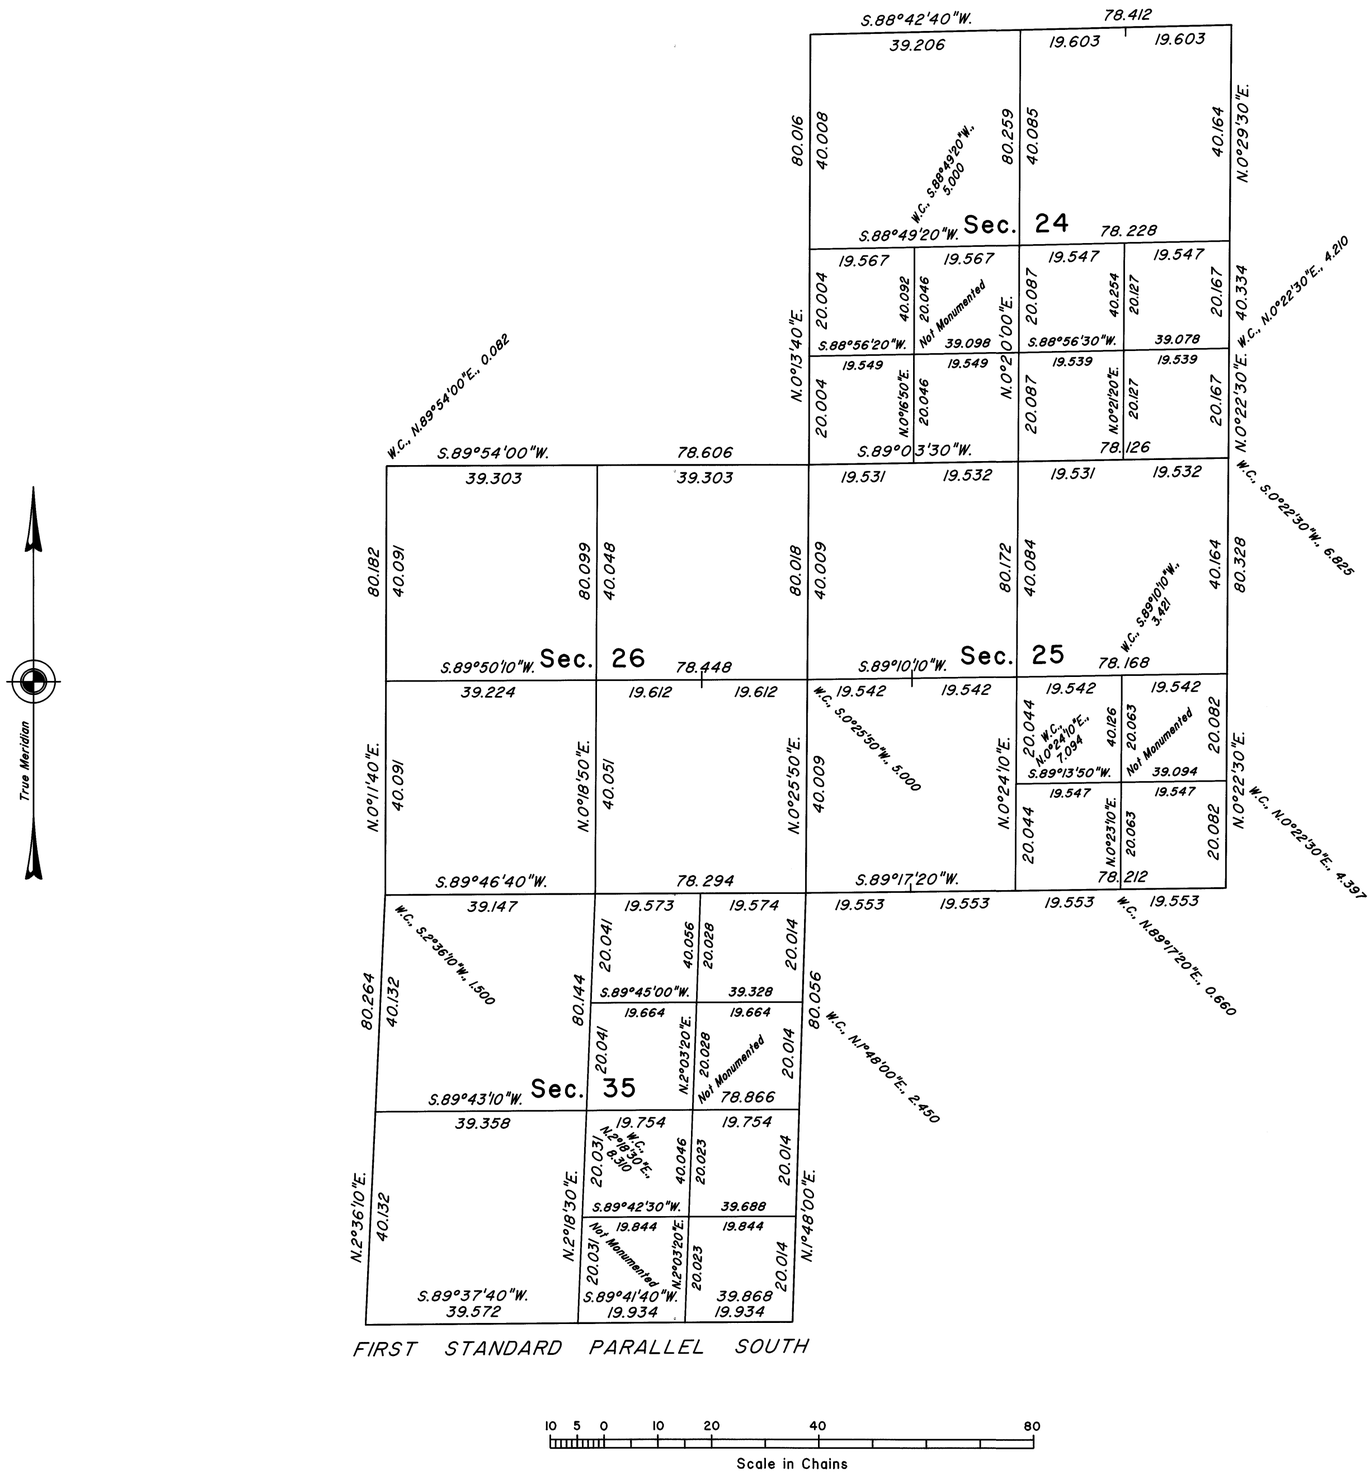

This sheet represents an enlarged diagram of sections 24, 25, 26 and 35.

Reference should be made to Sheet No. 1 for survey information.

UNITED STATES DEPARTMENT OF THE INTERIOR
BUREAU OF LAND MANAGEMENT

Reno, Nevada September 25, 2001

This plat is strictly conformable to the approved field notes, and the survey, having been correctly executed in accordance with the requirements of law and the regulations of this Bureau, is hereby accepted.

For the Director

Chief Cadastral Surveyor, Nevada

G.J.

T.4S., R.66E., M.D.M.