Township No. 4 South Range No. 68 East Mt. Diablo Meridian Nevada

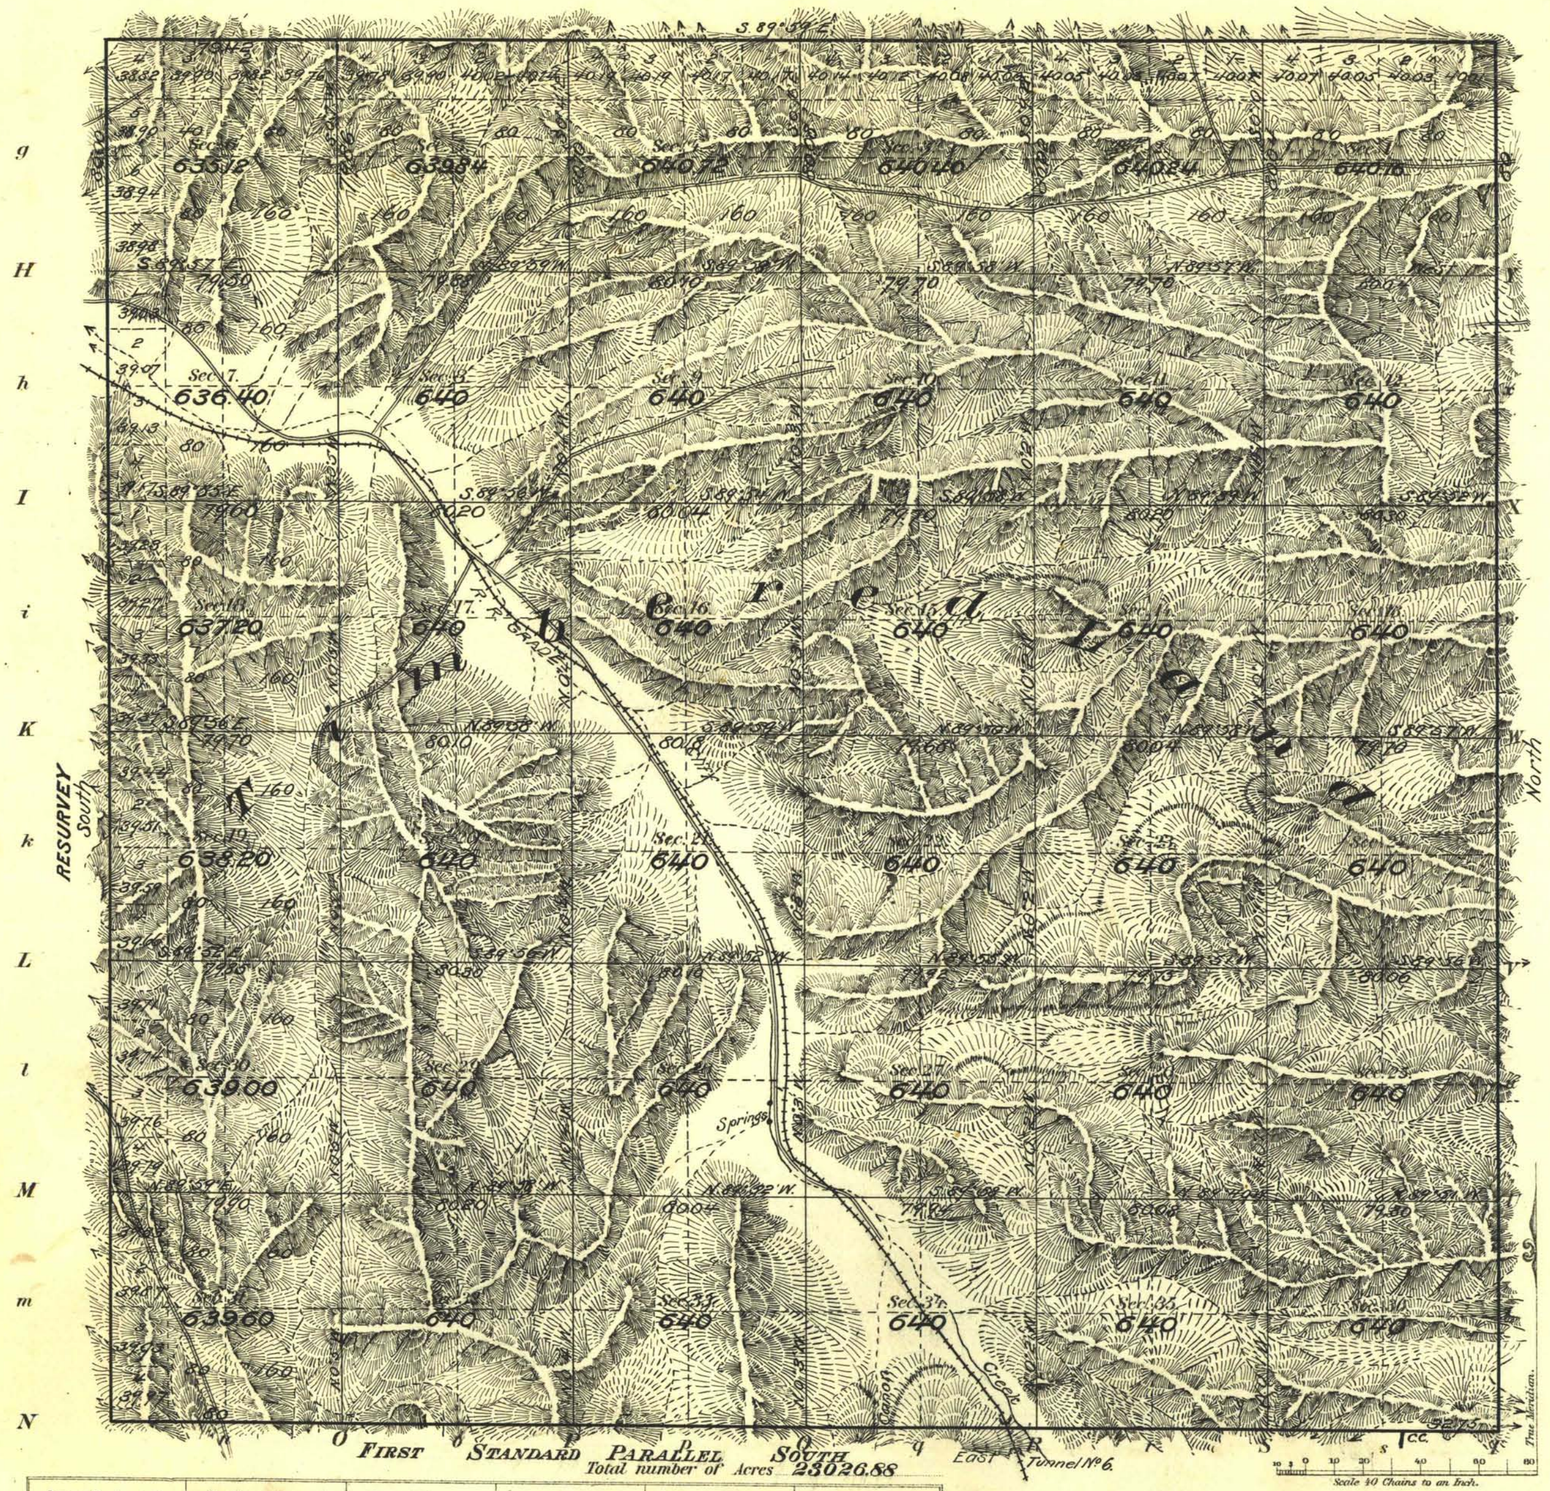

FIRST STANDARD PARALLEL SOUTH

Total number of Acres 23026.88

Scale 40 Chains to an Inch.

Meanders of								
Posts	Courses	Ch.s Lk.s	Posts	Courses	Ch.s Lk.s	Posts	Courses	Ch.s Lk.s

Latitude	37°31'N.
Longitude	114°16'22"W.
Mean Mag. Decl.	16°30'E.

Accepted by G.L.O. July 3d 1902.

Surveys Designated	By Whom Surveyed	Date of Contract	Amount of Surveys M.	Ch.s	Lk.s	When Surveyed	No. of Contract
Township lines N.&E.	H.B. MAXSON	April, 18, 1901	11	79	42	Aug. 10-11, 1901	227
Subdivisions	" " "	" " "	59	78	40	" 12-22, "	"
W. B'RY RESUR.	" " "	" " "	6	00	00	July 9 - "	"
1st STANDARD	" " "	" " "	6	00	00	" — "	"

The above Map, of Township No. 4 SOUTH, of Range No. 68 EAST Mt. DIABLO Meridian NEVADA, is strictly conformable to the field notes of the survey thereof on file in this Office, which have been examined and approved.

Surveyor General's Office.
RENO NEVADA, APRIL 8, 1902

Matthew Byle
Sur. Genl.

W.A.K. Dft.

3196

THE NORRIS PETERS CO., LITHO., WASHINGTON, D. C.

T 4 S, R 68 E.