TOWNSHIP Nº 5 NORTH RANGE Nº 30 EAST MOUNT DIABLO MERIDIAN

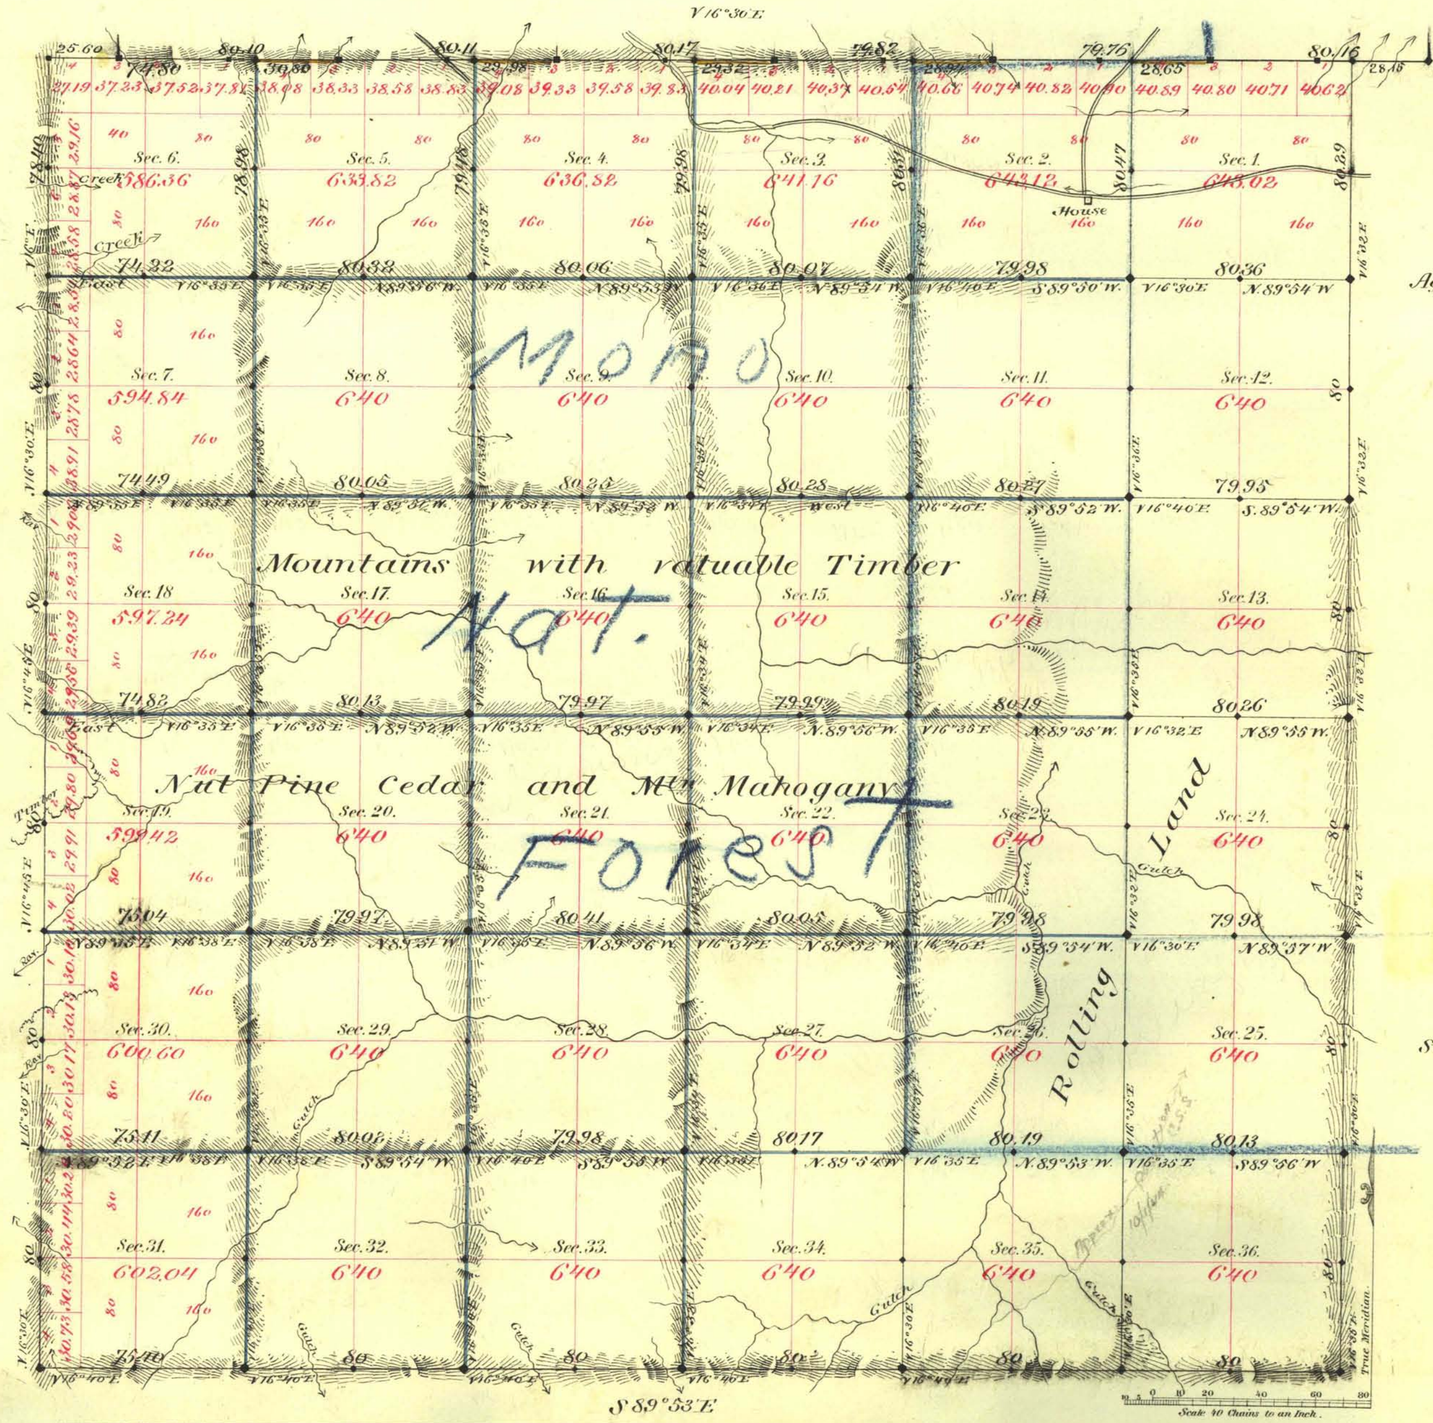

Aggregate Area of Public Lands Surveyed 22778.44 Acres

Survey Commenced Feby. 15th 1881
" Completed " 22nd "

Surveys Designated	By Whom Surveyed	Date of Contract	Amount of Surveys	When Surveyed	Nº Conv.
W. Bdy.	Hatch Barker & Eaton	Feb. 12th 1878	M. 5 Ch. 78 Lk. 40	1878	78
N. "	Glover & Bedan	July 28th 1880	6 - 00 - 12	1880	94
S & E "	D. D. Brown	Nov. 27th "	11 - 75 - 69	1881	106
Subdivisions Black 18	" " "	" " "	13 - 01 - 34	February "	"
" Blue 10	" " "	" " "	46 - 54 - 57	" "	"
Convergency yellow 38	" " "	" " "	1 - 67 - 69	" "	"

The above Map of Township Nº 5 North of Range Nº 30 East Mount Diablo Meridian is strictly conformable to the field notes of the survey thereof on file in this Office, which have been examined and approved.

Surveyor Generals Office.
Virginia City Nevada
April 13th 1881

E. S. Davis
Sur.r Gen.l

A. L. Bancroft & Co's Lith. S.F.

0728

T 5 N. R 30 E.