TOWNSHIP No. 5 NORTH RANGE No. 31 EAST MOUNT DIABLO MERIDIAN

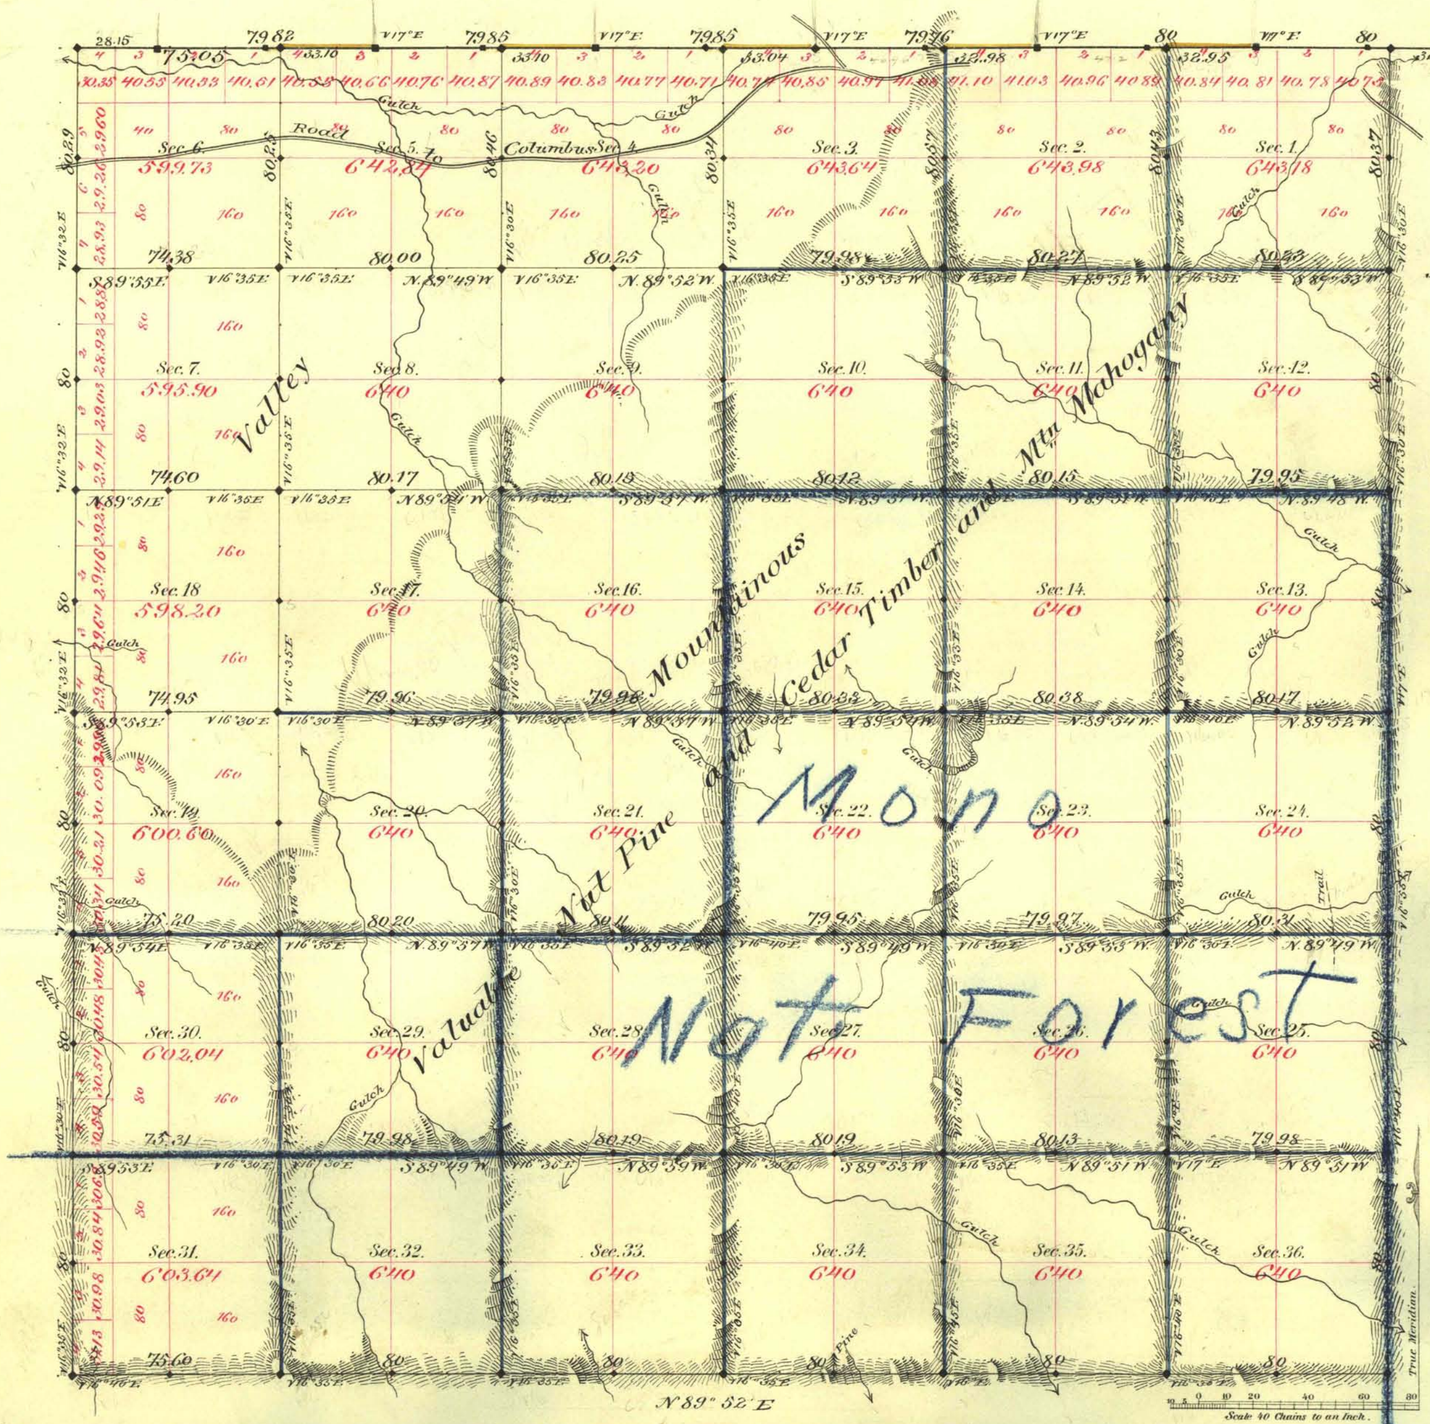

Aggregate Area of Public Lands Surveyed 22816.95 Acres

Survey Commenced Feby. 4th 1881
" Completed " 11th "

Surveys Designated	By Whom Surveyed	Date of Contract	Amount of Surveys	When Surveyed	No. Con.
N. bdy.	Glover & Bordeau	July 28th 1880	M/L - Chs 00 - Lks 00	1880	94
E. & W. & S. bdy.	D. D. Brown	Nov. 27th "	17 - 76 - 26	1881	106
Subdivisions Rock 8	" "	" " "	14 - 65 - 55	February "	"
" Blue 8 10	" "	" " "	44 - 74 - 02	" "	"
Convergency yellow 38	" "	" " "	2 - 05 - 17	" "	"

The above Map of Township No. 5 North of Range No. 31 East Mount Diablo Meridian is strictly conformable to the field notes of the survey thereof on file in this Office, which have been examined and approved.

Surveyor Generals Office.
Virginia City Nevada
April 13th 1881

E. S. Davis
Sur.r Gen.l

A. L. Bancroft & Co's Lith. S.F.

0788

T5N. R31E.