TOWNSHIP Nº 5 NORTH RANGE Nº 35 EAST MOUNT DIABLO MERIDIAN

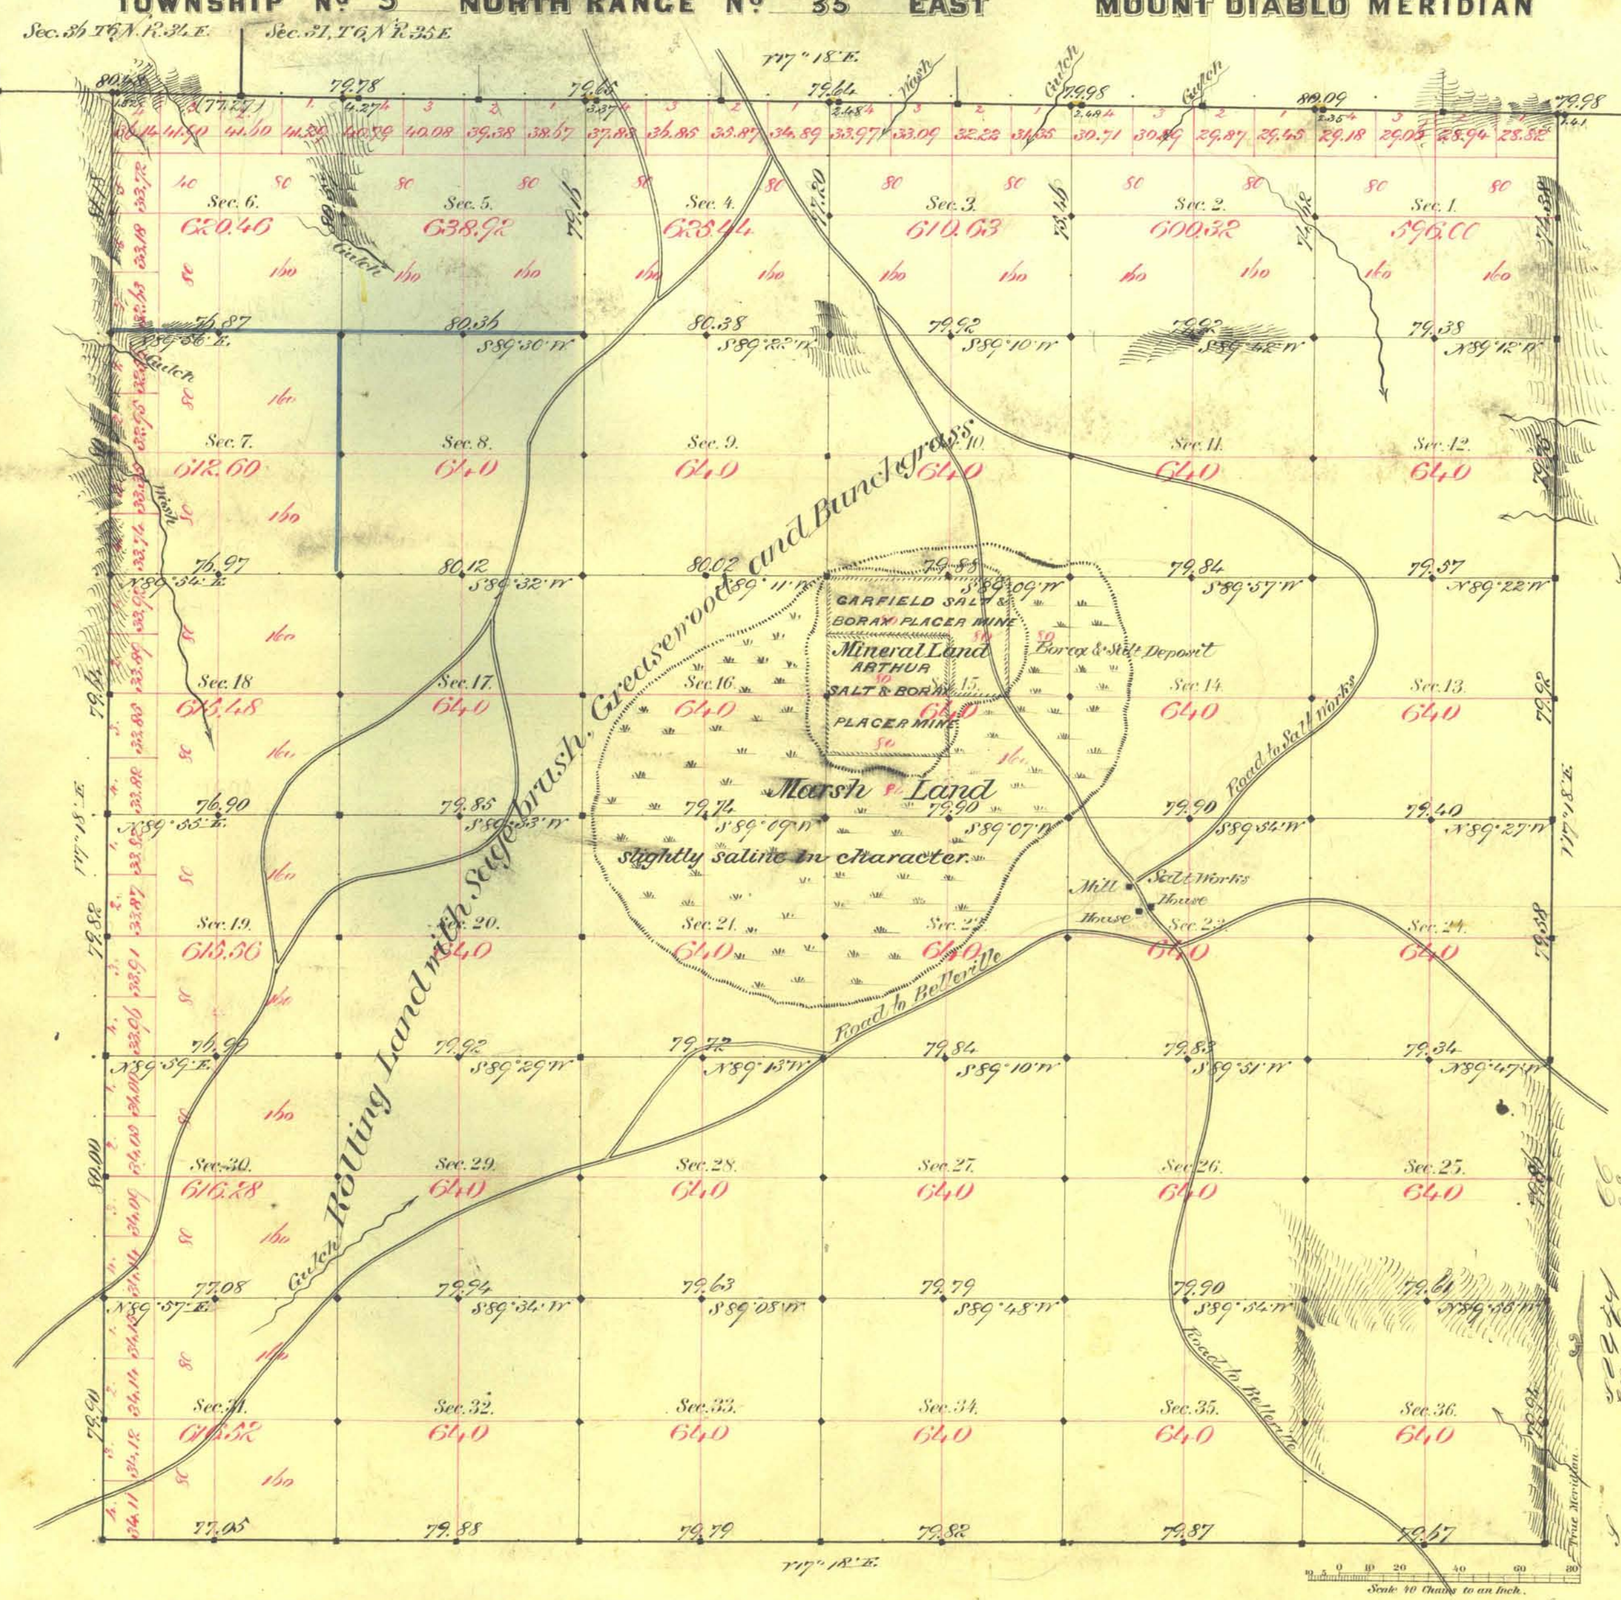

Aggregate Area of Public Land Surveyed 22,768.21 Ac.

Commenced January 20th 1881
Completed " 26th "

Amended in Compliance to letter "E" from the Hon. Comr Genl. Land Office dated Aug. 10th 1881
U. S. Surv. Gnls. Office.
Virginia City Nev.
Sept. 13th 1881

E. S. Davis
U. S. Surv Genl Nev

Subdivision lines not noted run with Variation of 17° 18' East

Surveys Designated	By Whom Surveyed	Date of Contract	Amount of Surveys	When Surveyed	37th Corr.
Exteriors	Hatch, Dolan & Collins	June 16th 1875	M 23 G 76 L 27	1877	76
" Retraced	Davis & Davis	Nov 22nd 1880	—	1881	104
Subdivisions Sec. 19	" "	" " "	36- 30- 29	January "	"
" Sec. 10	" "	" " "	2- 77- 23	" "	"
Contingency projected	" "	" " "	14- 95	" "	"

The above Map of Township No. 5 North of Range No. 35 East Mt Diablo Meridian is strictly conformable to the field notes of the survey thereof on file in this Office, which have been examined and approved.

Surveyor Generals Office.
Virginia City Nev.
April 6th 1881

E. S. Davis
Sur. Genl Nev.

A. L. Bancroft & Co's Lith. S.F.

T 5 N, R 35 E.