Township No. 6 North Range No. 33 East Mount Diablo Meridian

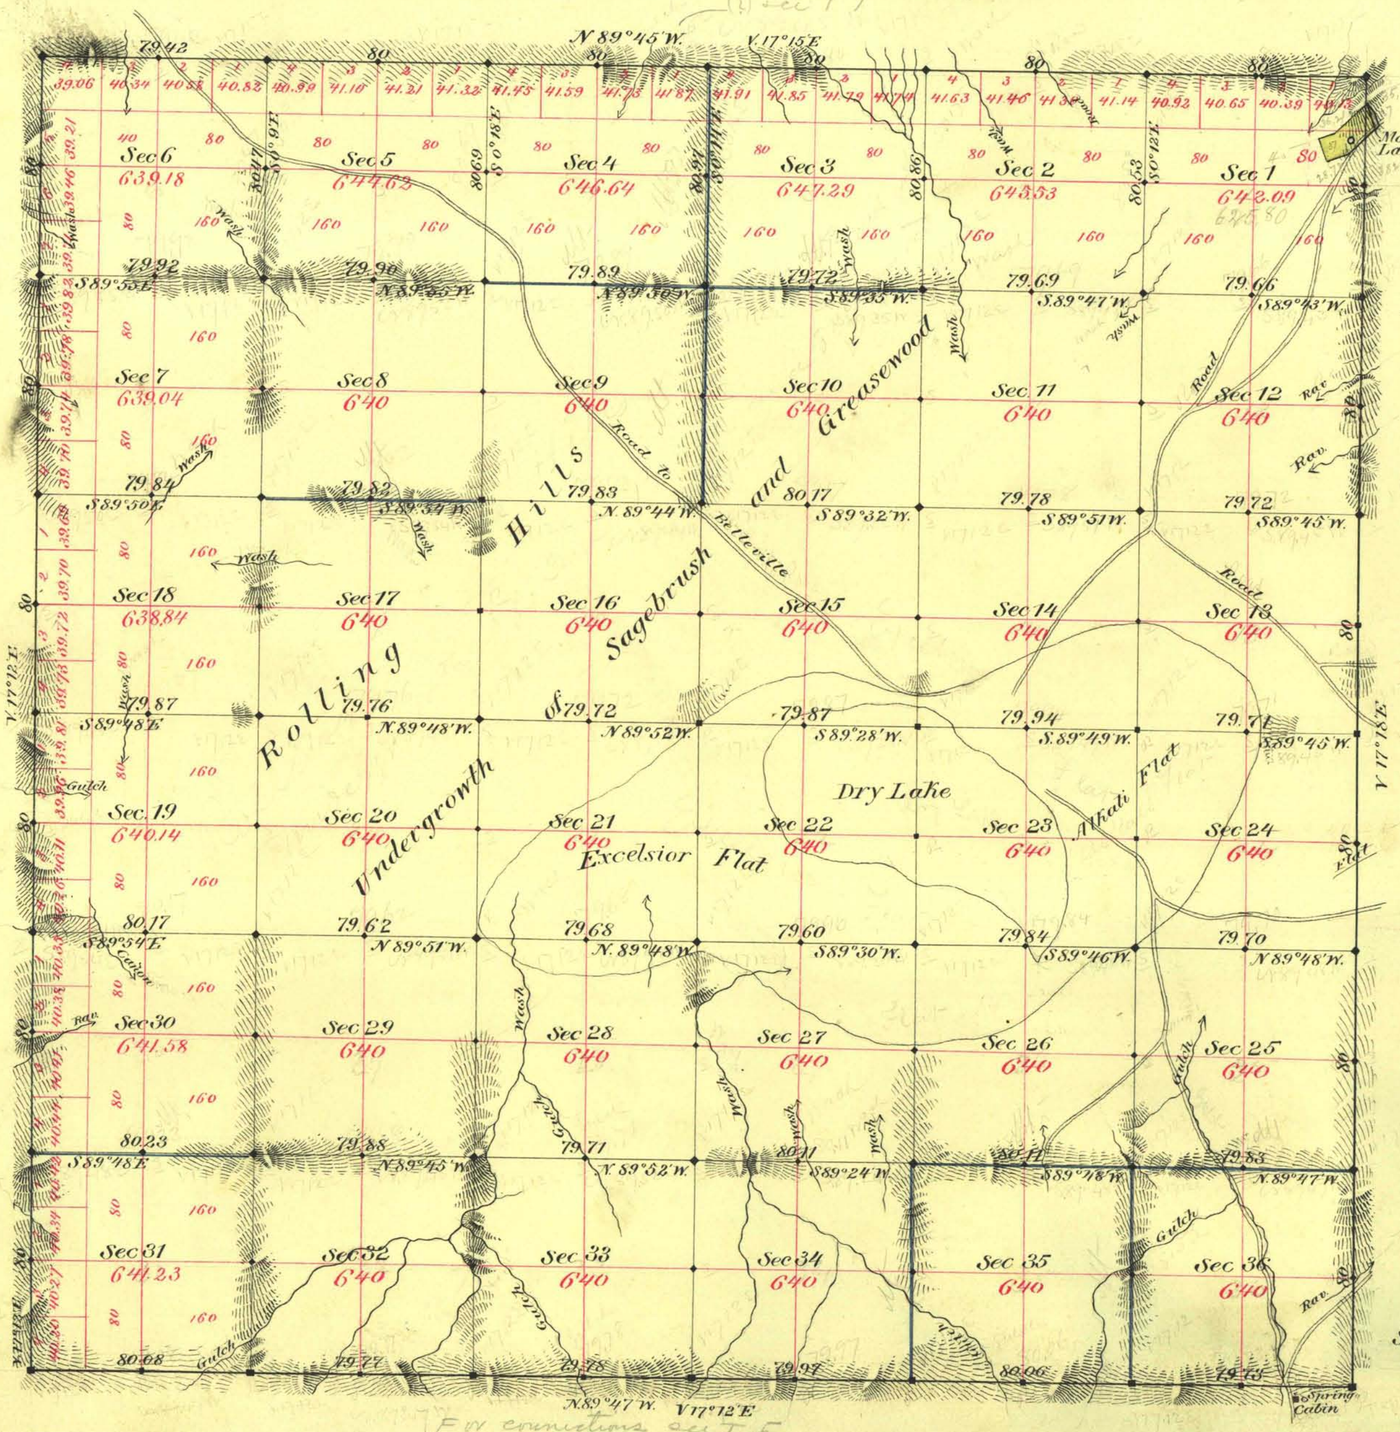

Aggregate Area of Public Land Surveyed 23,066.18 Acres

Survey Commenced Jany 3rd 1881
" Completed " 10th "

Subdivision Lines run with Variation 17° 12' East

Surveys Designated	By whom Surveyed	Date of Contract	Amt. of Surveys	When Surveyed	No. Con.
S. Boundary	Chase & Lash	July 18th 1867	6- 00- 00	1867	4
" " retraced	M. F. Reilley	Octbr 15th 1880	5- 79- 39	1880	99
N. E. & W. "	" "	" " "	17- 79- 42	"	"
Subdivisions Block 38	" "	" " "	49- 78- 24	January 1881	"
" (Blue) 310	" "	" " "	10- 00- 57	" "	"

The above Map of Township No. 6 North of Range No. 33 East Mount Diablo Meridian is strictly conformable to the field notes of the Survey thereof on file in this Office which have been examined and approved

U.S. Surveyor Gents Office
Virginia City Nev
February 12th 1881

E. A. Davis
Surveyor Gent

0907

T 6 N. R 33 E.