TOWNSHIP Nº 6 NORTH RANGE Nº 35 EAST MOUNT DIABLO MERIDIAN

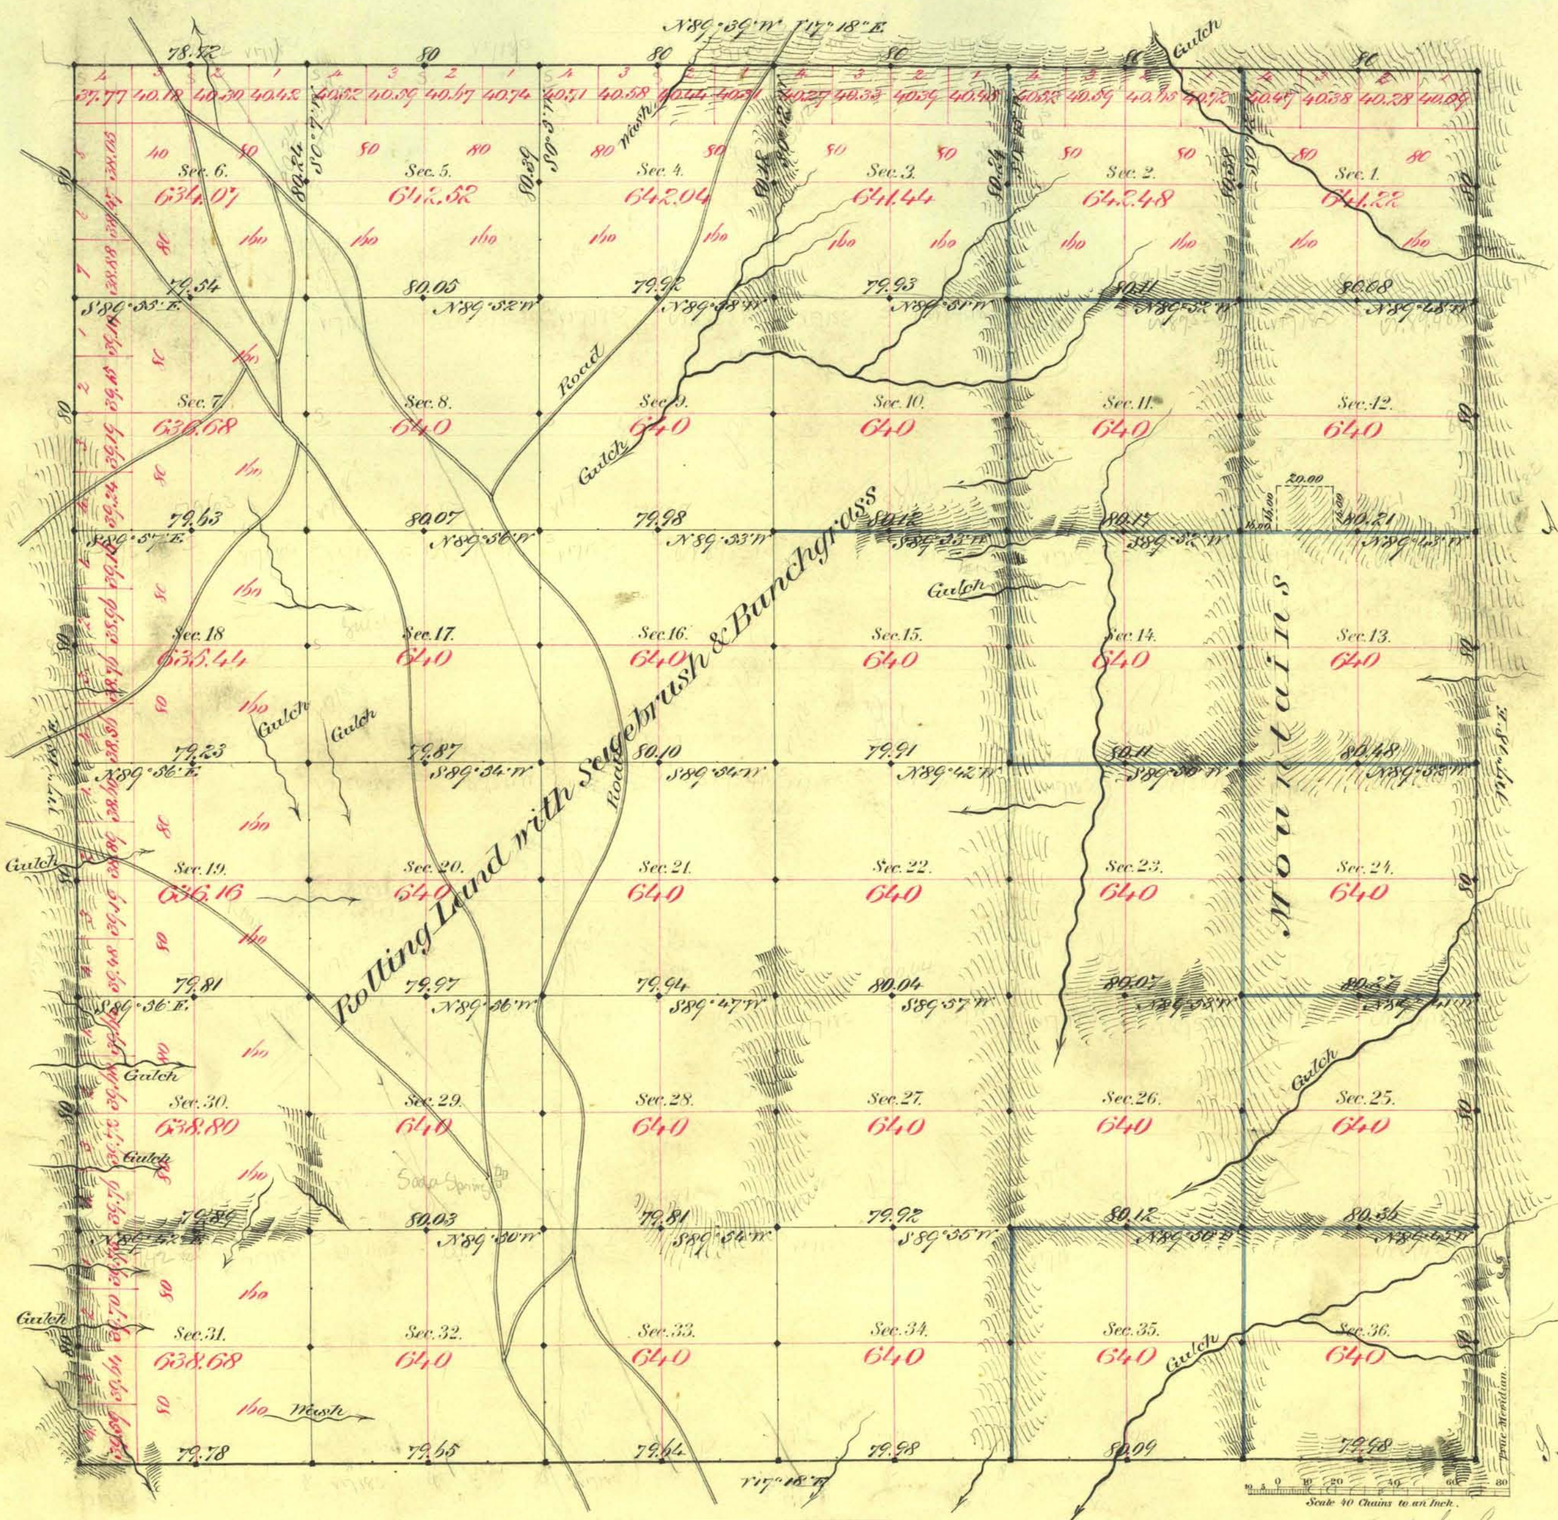

Aggregate Area of Public Land Surveyed 23.929.53 Ac.

Commenced January 27th 1881
Completed Feb. 2nd "

Subdivisions run with a Variation of 17° 18' East

Surveys Designated	By Whom Surveyed	Date of Contract	Amount of Surveys	When Surveyed	Nº Con.
S. bdy	Hatch, Barker & Eaton	June 16th 1877	M/S 00 Ch/S 00 Lks	1877	76
S. bdy retraced N. E. & W.	Glover & Perrin	Nov. 22nd 1880	23-77-84	1881	104
Subdivisions block 8	" "	" " "	39-78-46	Jan & Feb "	"
" block 10	" "	" " "	20-02-65	" " "	"

The above Map of Township Nº 6 North of Range Nº 35 East Mt Diablo Meridian is strictly conformable to the field notes of the survey thereof on file in this Office, which have been examined and approved.

Surveyor Generals Office.
Virginia City Nev.
April 6th 1881

E. S. Davis
Surr. Genl. Nev.

A. L. Bancroft & Co's Lith. S.F.

1016

T 6 N. R 35 E.