Township N° 7 North Range N° 29 East Mount Diablo Meridian

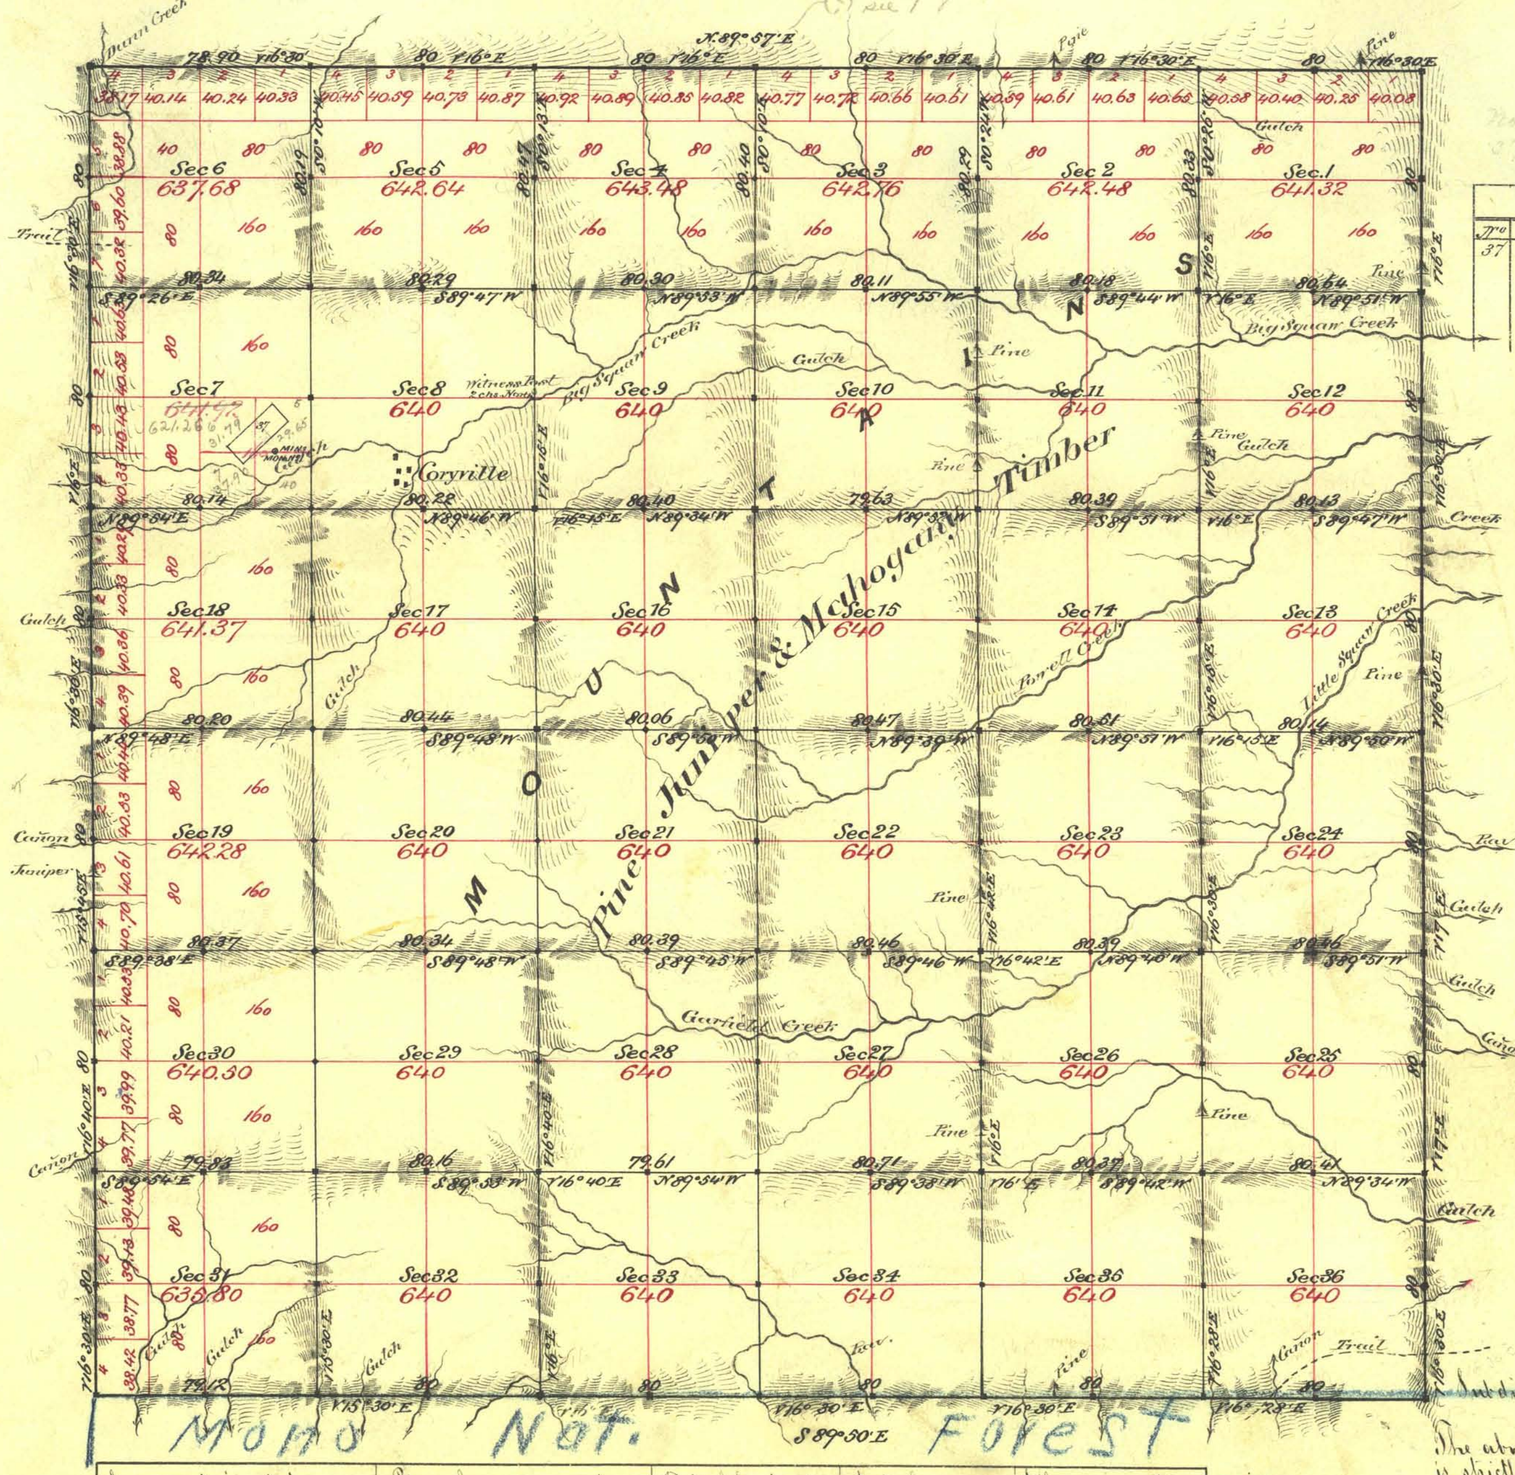

Mount Cory District.			
No	Claim	Lode	Area	Approved
37	John Forbes & W. D. Tobey	North Star	20.66	May 8th 1889

Aggregate Area of Public Land Surveyed 23.052.23 Acres

Commenced August 25th 1880
Completed Sept. 2nd "

Subdivision lines not otherwise noted run with Var. of 16° 30' East

Survey designated	By whom surveyed	Date of Contract	Amt. of survey	When surveyed	No Con.
Township lines	G. R. Stone & N. L. Sheridan	July 28th 1880	23 - 78 - 02	1880	94
Subdivision "	" "	" " "	60 - 09 - 77	Aug & Sept. "	"

The above plat of Township N° 7 North of Range N° 29 East Mount Diablo Meridian is strictly conformable to the field notes of the survey thereof on file in this office which have been examined and approved.
U. S. Surveyor Genl's office
Virginia City Nev.
October 27th 1880

E. A. Davis
U. S. Surv. Genl Nev

0673

7 N, R 29 E. VD