TOWNSHIP Nº 9 NORTH, RANGE Nº 22 EAST, MOUNT DIABLO MERIDIAN, CALIFORNIA.

DEPENDENT RESURVEY AND SURVEY

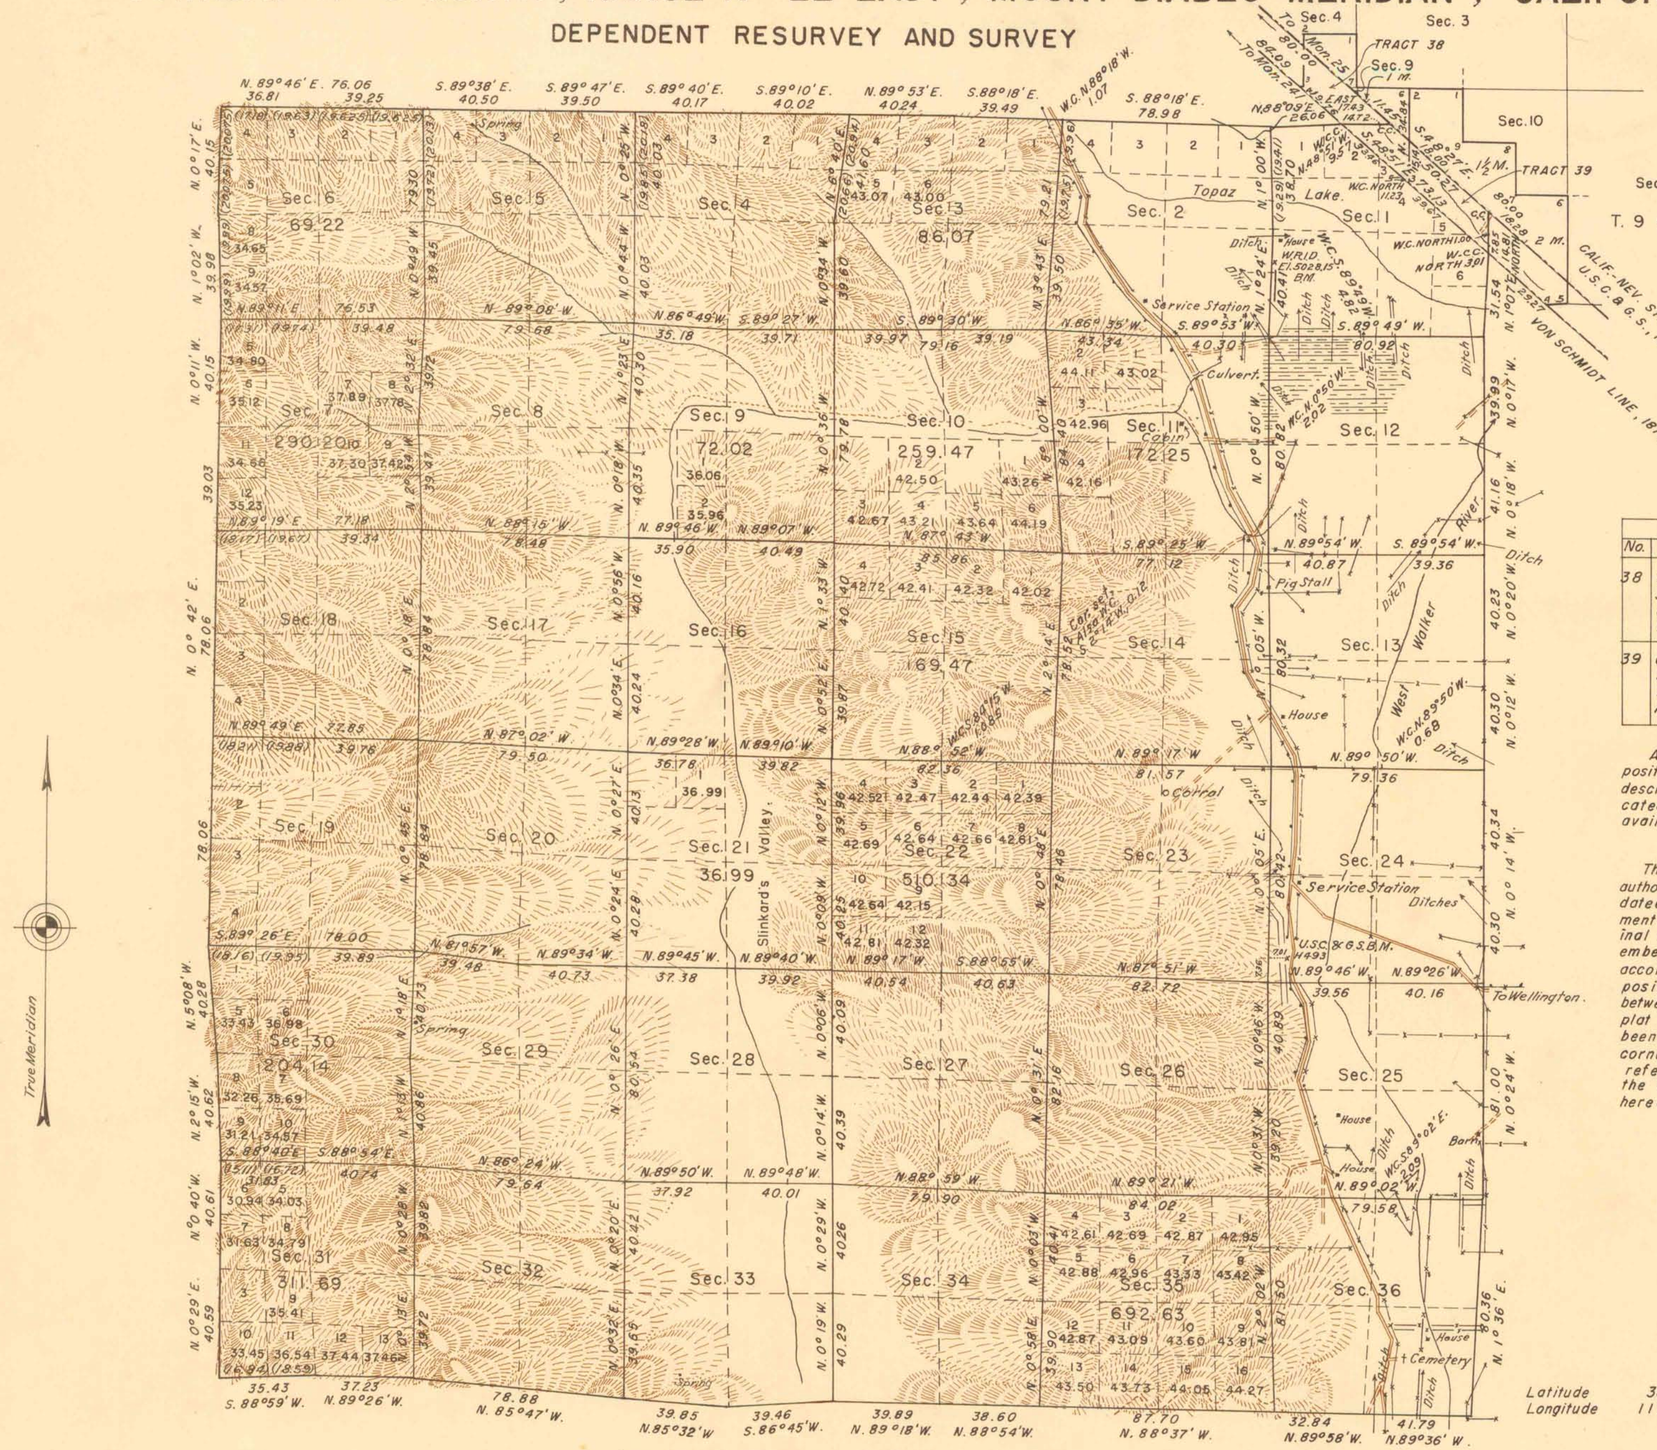

INDEX TO SEGREGATED TRACTS.
NEVADA.

TRACT		ORIGINAL SURVEY			
No.	Entry and Status	Tp.	Rg.	Sec	Subdivision.
38	Carson City 09938.	9	22	4	SE¼ SE¼.
	Stockraising H.E.	9	22	9	Lot 1.
	Chas. H. Taylor.	9	22	10	Lots 1 and 2.
	Patented.				
39	Carson City.	9	22	10	SW¼ NE¼.
	State Selection.				NE¼ NW¼.
	Lists 1 and 4.				NE¼ SE¼.
	Approved				Lots 3, 4, 5, 6 and 7.

All tract segregations shown hereon represent the position and form of said tracts under the original description as referred to the original survey, located as such on the ground according to the best available evidence of their true position.

This plat of the resurvey of T. 9 N., R. 22 E., authorized by General Land Office letter "E" dated September 5, 1940, delineates a retracement and reestablishment of the lines of the original survey as shown upon the plat approved December 2, 1874, in their true original position according to the best available evidence of the position of the original corners; all differences between the measurements shown on the original plat and those derived in the retracement have been distributed proportionally between accepted corners in accordance with surveying rules; reference will be made to the original plat for the showing of the areas, except those shown hereon.

Latitude 38° 34.5' N.
Longitude 119° 30' W.

10 5 0 10 20 40 80
Scale: 1 inch equals 40 chains.

Area Surveyed and Resurveyed, 22.872.29
Exclusive of Segregation 69.75 Acres.
Segregation "
Total 22.942.04 "

LINES DESIGNATED	BY WHOM SURVEYED	GROUP Nº	DATE OF SPECIAL INSTRUCTIONS	WHEN SURVEYED BEGUN	WHEN SURVEYED COMPLETED
State Bdy. U.S.C.&G.S.	Roger F Wilson and	280	Nov. 18, 1931	June 5, 1941	July 11, 1941.
Von Schmidt Line	Harold A. Johnston.	"	"	" 7, "	Aug. 6, "
Exterior	"	"	July 1, 1941	" 21, "	" 5, "
Subdivision	"	"	"	" 17, "	Sept. 2, "
Tracts	Carl S. Swanholm	Nevada 246	Nov. 18, 1931	Sept. 23, 1940	July 15, 1941

O.B.T.

UNITED STATES DEPARTMENT OF THE INTERIOR
BUREAU OF LAND MANAGEMENT

Denver, Colorado, January 6, 1947.
This plat of Township No. 9 North, Range No. 22 East, of the Mount Diablo Meridian, California, is strictly conformable to the field notes of the survey thereof which have been examined and approved.

Acting Chief Cadastral Engineer.

Washington, D.C., OCT 2 - 1947
The survey represented by this plat having been correctly executed in accordance with the requirements of law and the regulations of this office, is hereby accepted.

Director.

283-A

T. 9 N., R. 22 E, M.D.M, Cal.