TOWNSHIP No 10 NORTH RANGE No 21 EAST MOUNT DIABLO MERIDIAN

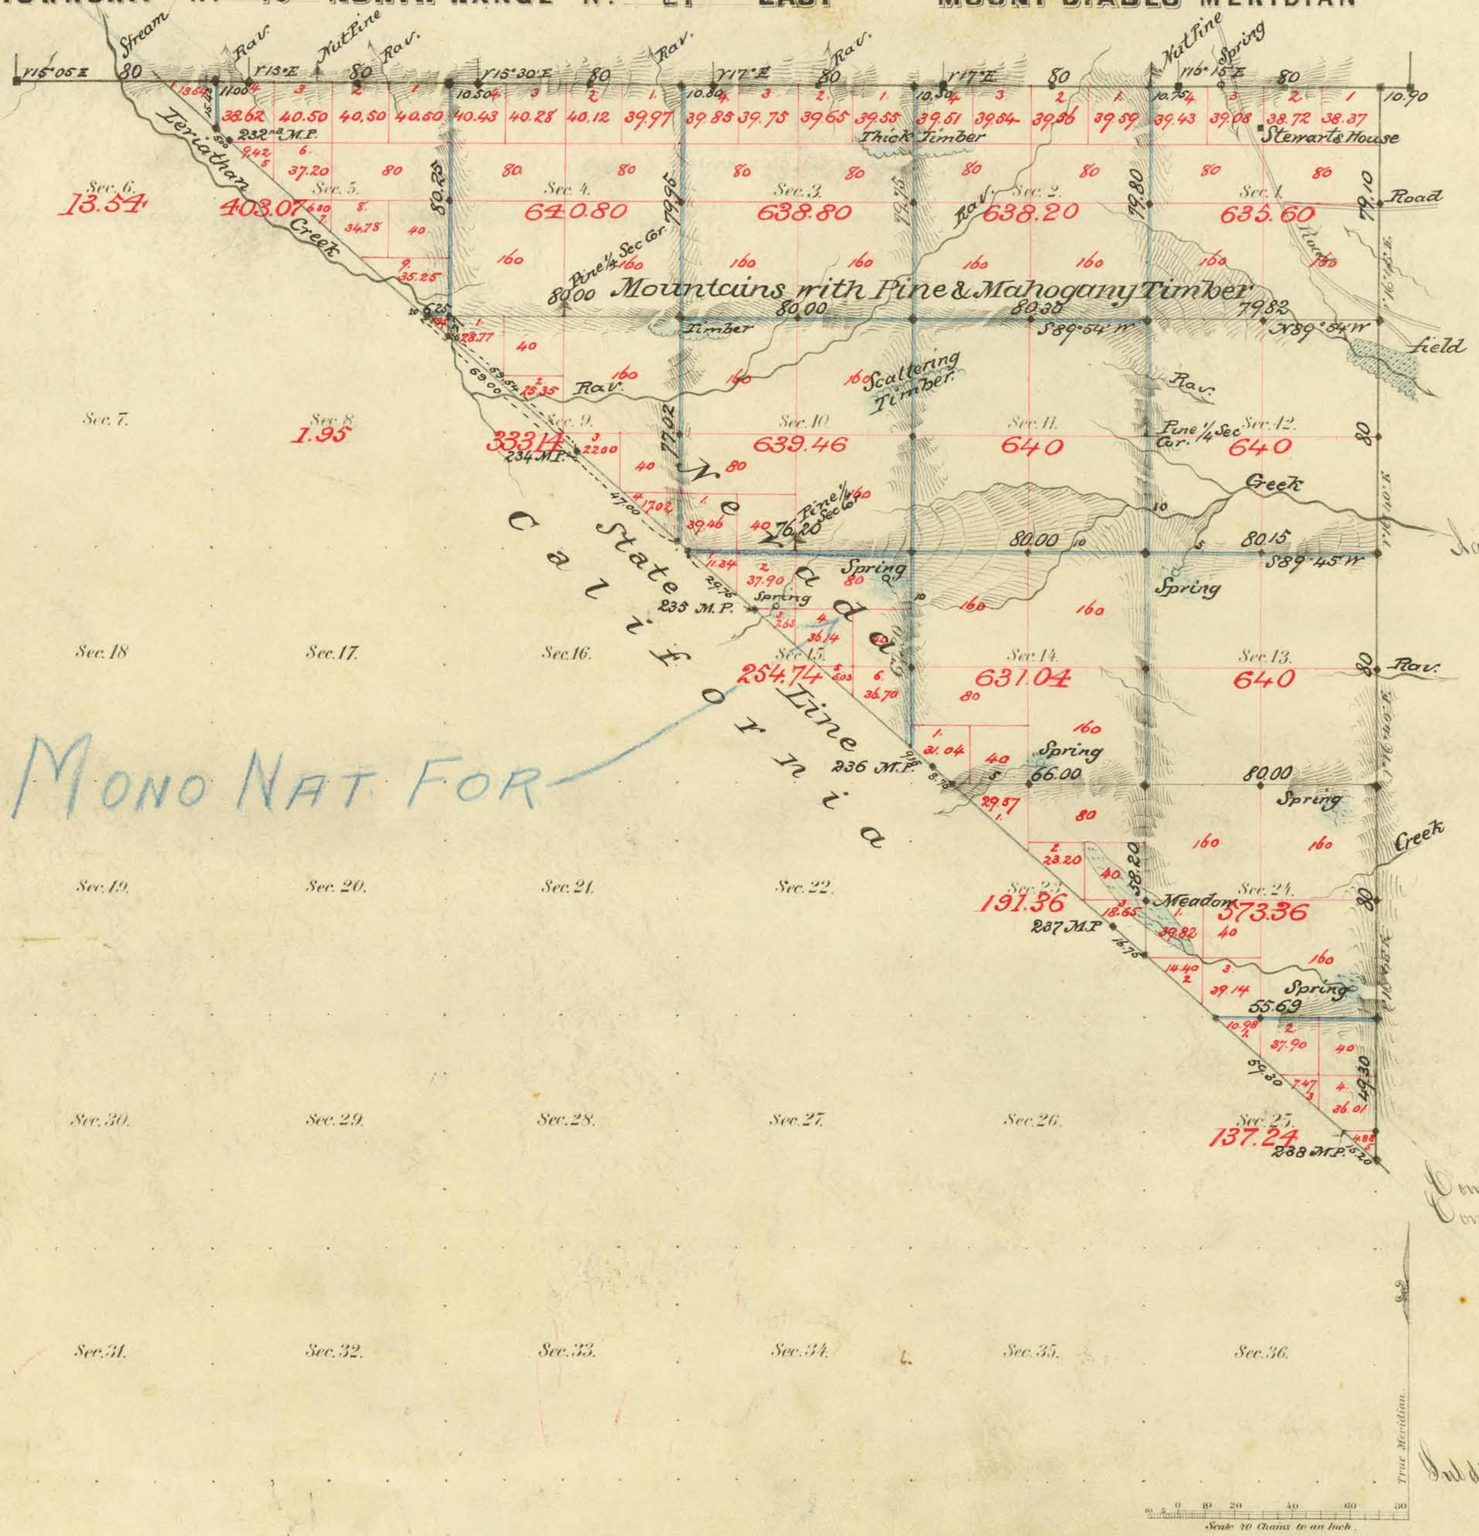

Aggregate Area of Public Land Surveyed 7,652.30 Ac.

Commenced July 5th 1881
Completed " 7th "

Subdivisions run with a Var. of 16° 30' East.

Surveys Designated	By Whom Surveyed	Date of Contract	Amount of Surveys	When Surveyed
N. Bdy.	Butler Ives	July 15th 1861	M. 6 Ch. 66 L. 65	1861
O "	Barber & Eaton	April 23rd 1877	4 48 40	1877
Subdivs. Wks. Class Unass.	Stewart & Conkling	June 15th 1881	4 44 02	July 1881
"	"	" " "	14 64 31	" "
Temporary	"	" " "	33 55	" "
Connect. and Mult. Lines	"	" " "	3 04 65	" "

Mn. Con
a
75
129

The above Map of Township No 10 North of Range No 21 East Mt Diablo Meridian is strictly conformable to the field notes of the survey thereof on file in this Office, which have been examined and approved.

Surveyor Generals Office,
Virginia City, Nev.
October 27th 1881.

A. S. Ross
Sur. Gen. Nev.

T10N. R21E. (VD)