ORIGINAL

TOWNSHIP 10 NORTH, RANGE 22 EAST, OF THE MOUNT DIABLO MERIDIAN, NEVADA.

DEPENDENT RESURVEY

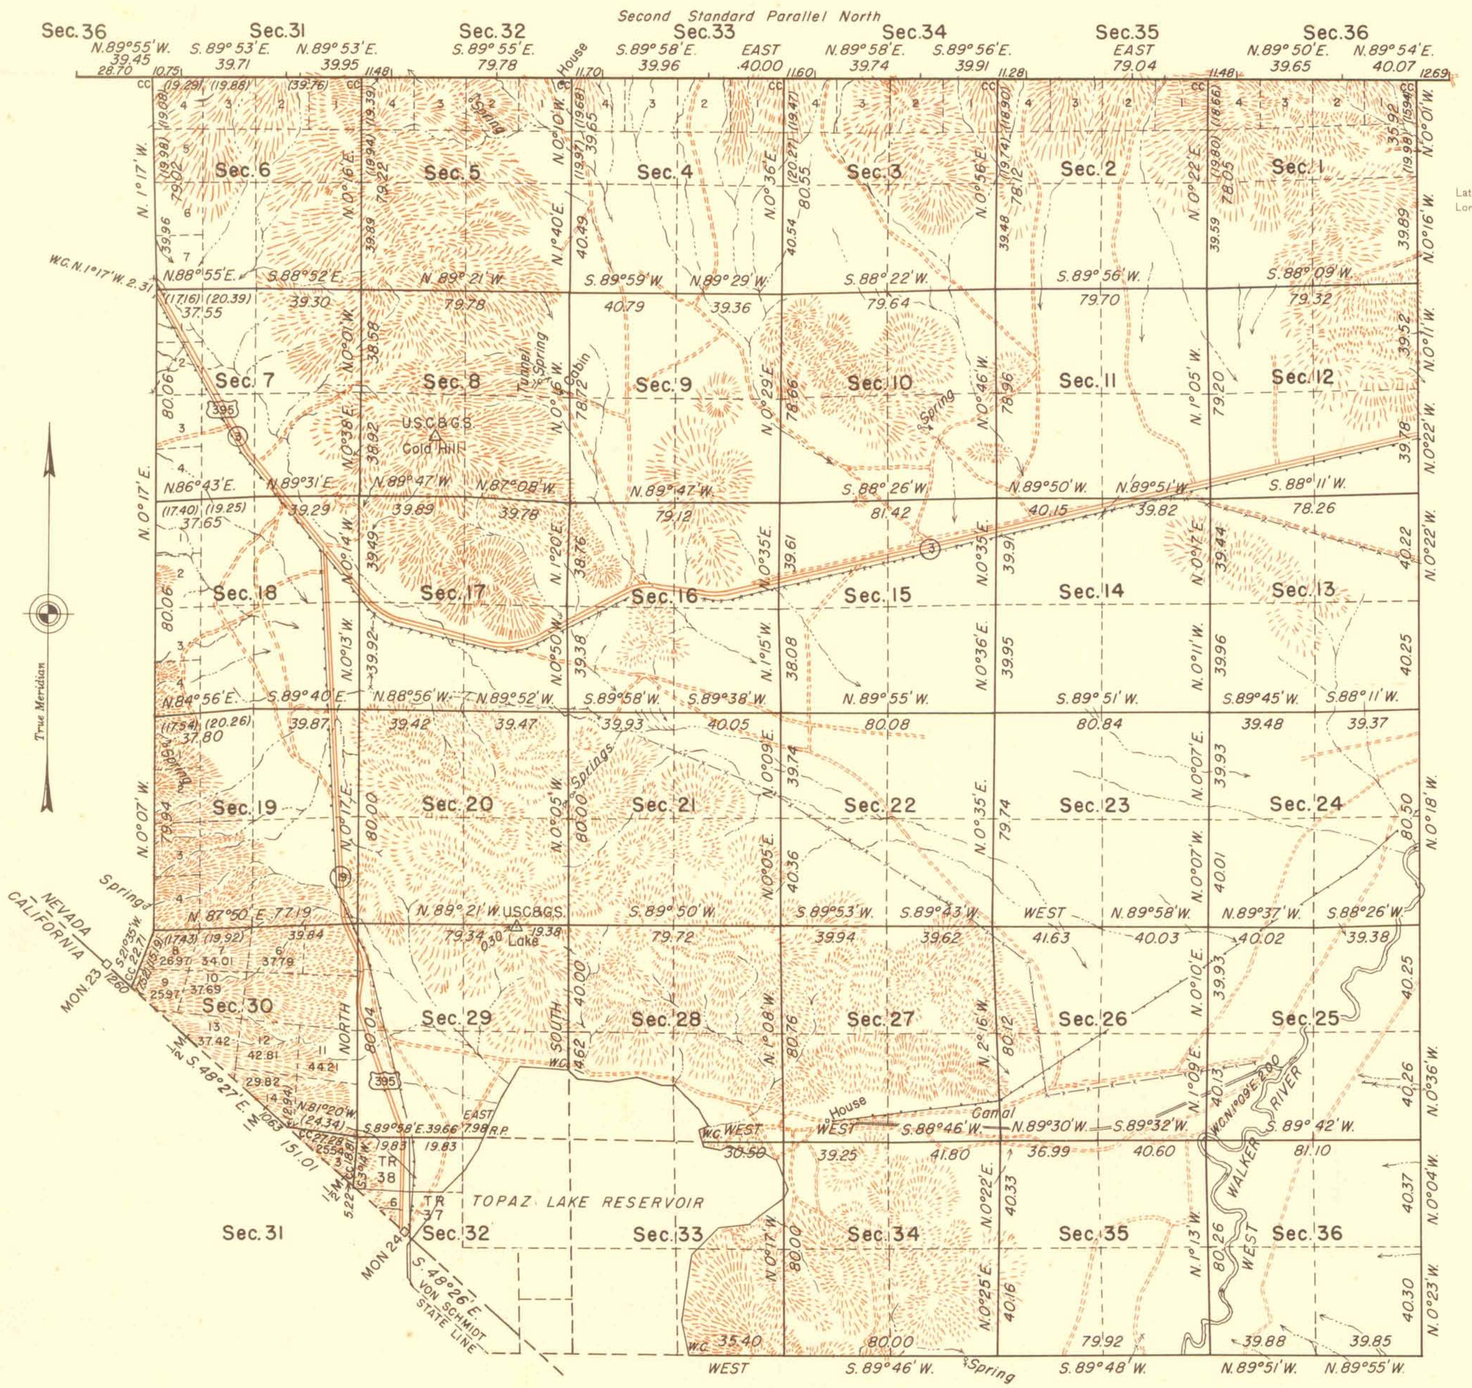

ENLARGED DIAGRAM

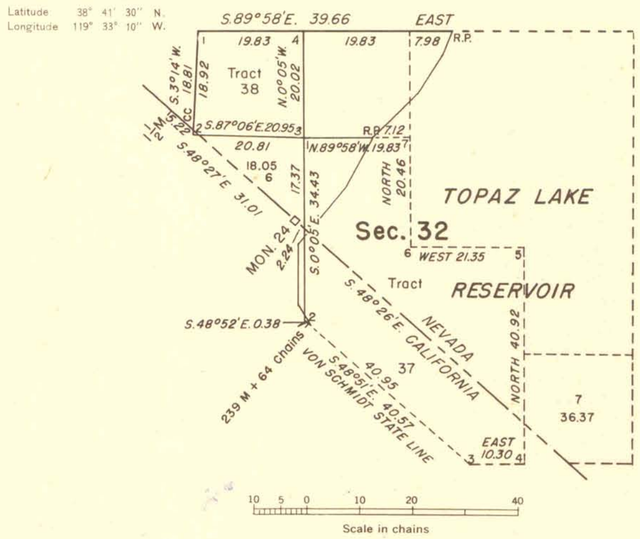

Index to Segregated Tracts					
Tract		Original Survey			
No.	Entry and Status	Tp.	Rg.	Sec.	Subdivision
37	Carson City 80686 Desert Entry David G. Corbette Patented.	10 10	22 22	32 32	SE¼NW¼, NW¼SE¼ Lots 3, 4, & 5.
38	Carson City Nevada state selection List No. 10 Approved March 26, 1891	10	22	32	NW¼ NW¼
	All other entries conform to the lines of the resurvey.				

This plat represents a retracement and reestablishment of the original township boundary and subdivisional lines designed to restore all corners in their original locations according to the best available evidence. The lottings and areas are as shown on the plat approved August 7, 1877 except where new areas are shown hereon.

California Nevada State Boundary resurveyed by Roger F. Wilson June 5 to 11, 1941, under special instructions dated November 18, 1931, for Group 280 California. North, south, east and west boundaries and subdivisional lines resurveyed by Carl S. Swanholm June 21, 1940 to August 2, 1945, under special instructions dated March 9, 1938, for Group 246 Nevada.

Area Resurveyed: 21,991.16 Acres

Scale in chains

UNITED STATES DEPARTMENT OF THE INTERIOR
BUREAU OF LAND MANAGEMENT
Washington, D. C., December 14, 1949

This plat is strictly conformable to the approved field notes, and the survey, having been correctly executed in accordance with the requirements of law and the regulations of this Bureau, is hereby accepted.

For the Director

William H. Richards

Chief, Branch of Surveys

0284A

T. 10 N., R. 22 E.