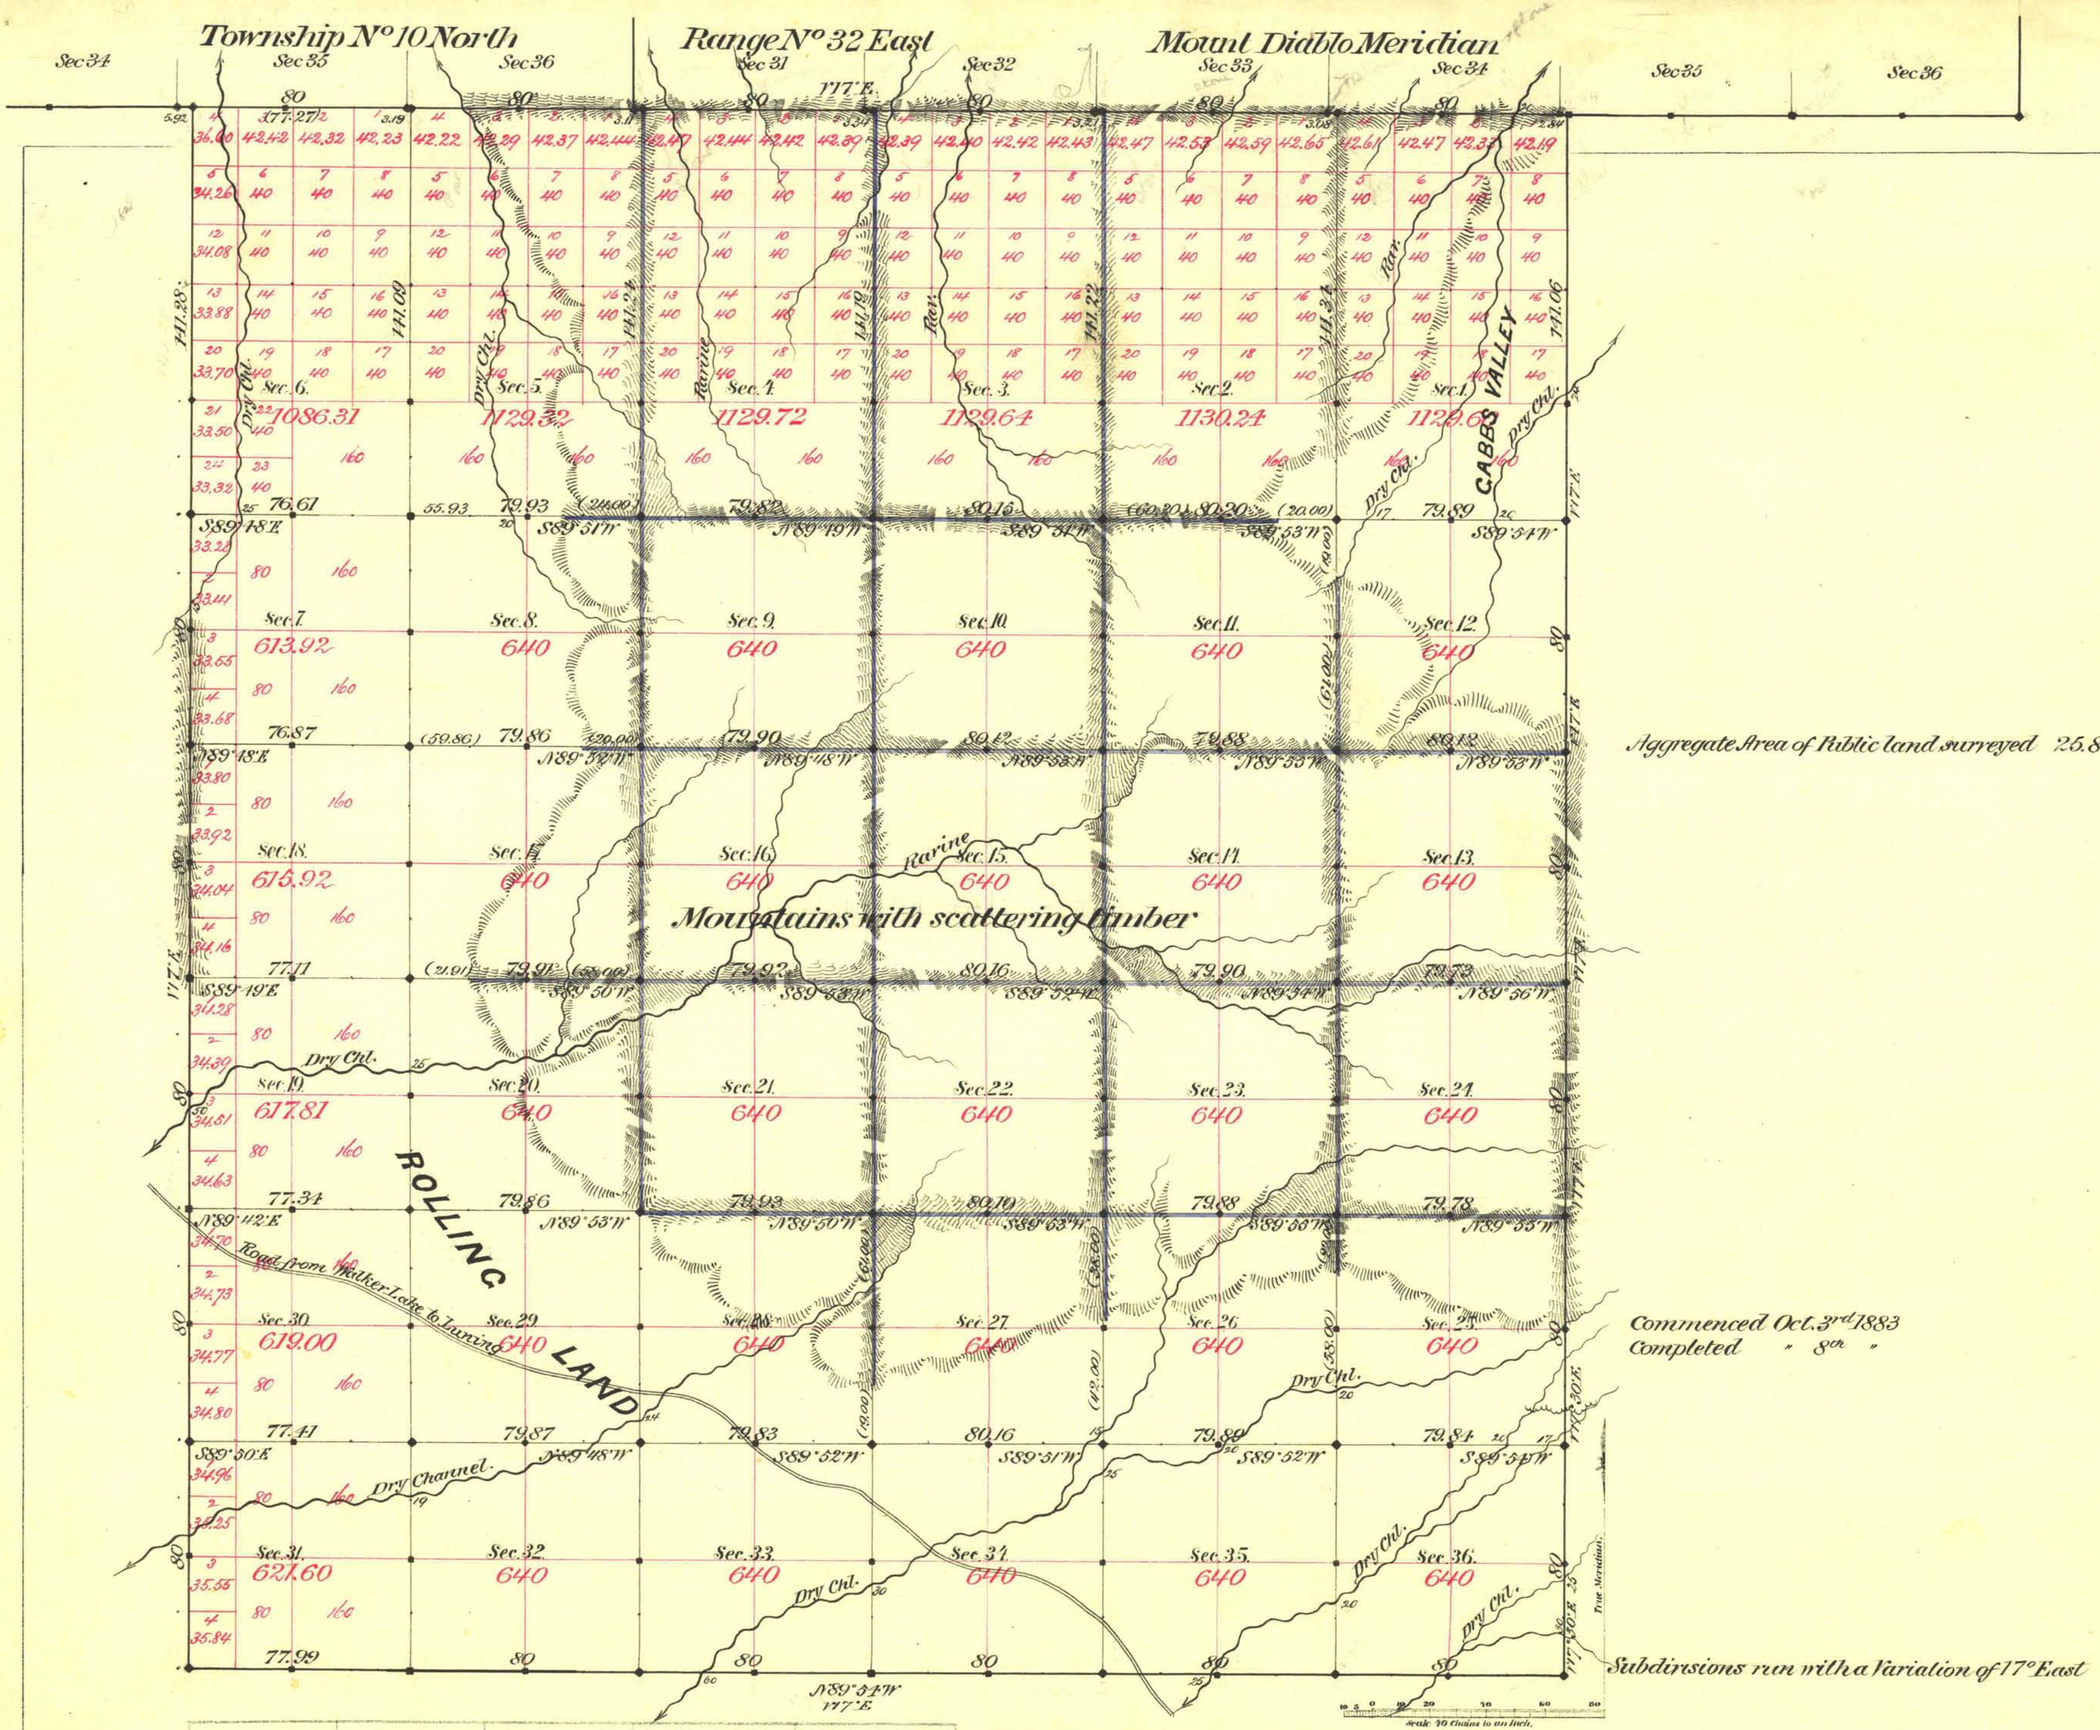

Surveys Designated.	By Whom Surveyed.	Date of Contract.	Amount of Surveys.	When Surveyed.	Tr. Corr.
Township lines	Conkling & Stewart	July 19th 1883	M 25 - Ch 40 - Lks 33	1883	165
Subd'sns black	" "	" " "	29 - 02 - 81	October "	"
" blue	" "	" " "	34 - 47 - 24	" "	"
Convergency	" "	" " "	15 - 93	" "	"

The above Map of Township No. 10 North of Range No. 32 East Mount Diablo Meridian is strictly conformable to the field notes of the survey thereof on file in this Office, which have been examined and approved.

Surveyor General's Office, Reno. } L. L. Downing

Jan. 5th 1884

Surv. Gen'l of Nevada.

0856

T 10 N, R 32 E.