ORIGINAL

OFFICIALLY FILED
NEVADA STATE OFFICE
at 10:00 AM on August 24, 2007

TOWNSHIP 11 NORTH, RANGE 20 EAST, OF THE MOUNT DIABLO MERIDIAN, NEVADA

DEPENDENT RESURVEY AND SUBDIVISION

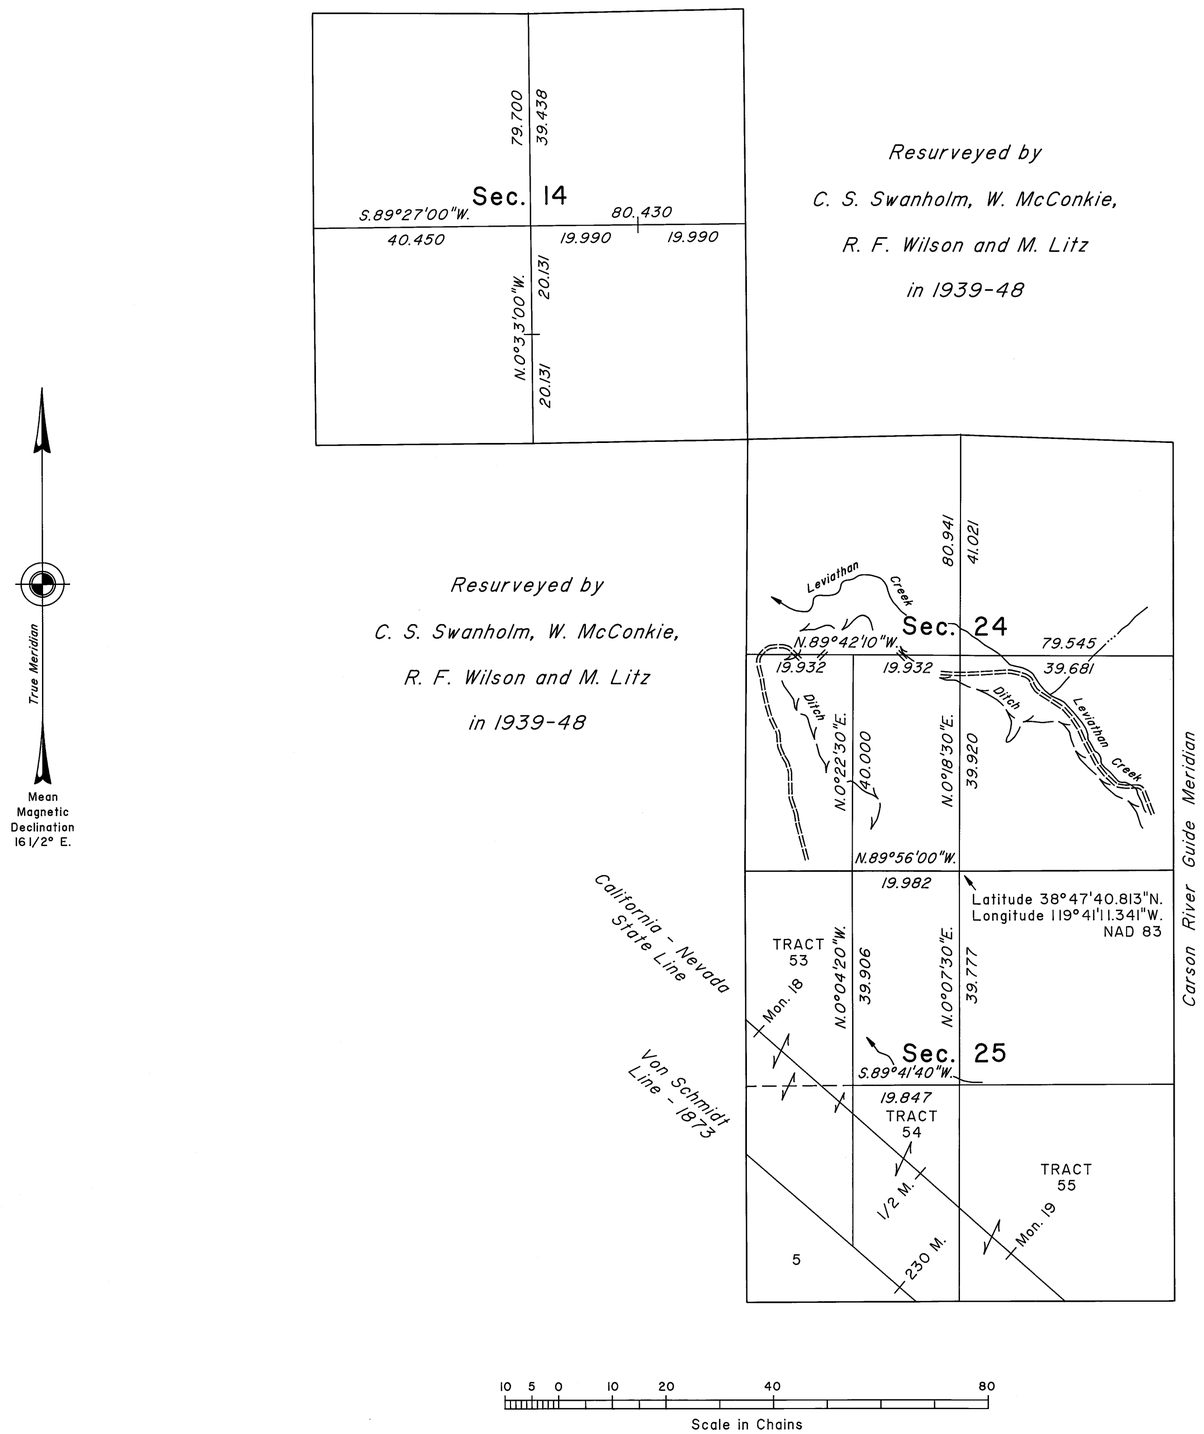

A history of surveys is contained in the field notes.

This plat represents the dependent resurvey of a portion of the subdivisional lines and a portion of the subdivisional-of-section lines of section 25 designed to restore the corners in their true original locations according to the best available evidence, and the subdivision of section 14 and 24, and the further subdivision of section 25, Township 11 North, Range 20 East, Mount Diablo Meridian, Nevada.

Except as indicated hereon, the lottings and areas are as shown on the plat approved November 9, 1865 and the plat accepted February 18, 1954.

For those surveyed lines not showing bearings and distances, refer to the official record of 1954.

Survey executed by Don R. Aschenbach, Cadastral Surveyor, beginning September 11, 2003, and completed June 27, 2007, pursuant to Special Instructions dated September 4, 2003, for Group No. 816, Nevada.

UNITED STATES DEPARTMENT OF THE INTERIOR
BUREAU OF LAND MANAGEMENT

Reno, Nevada August 23, 2007

This plat is strictly conformable to the approved field notes, and the survey, having been correctly executed in accordance with the requirements of law and the regulations of this Bureau, is hereby accepted.

For the Director

Chief Cadastral Surveyor, Nevada

T.11N., R.20E., M.D.M.