Supplemental Plat

(4-675 a)

Township No. 11 North, Range No. 21 East, Mt. Diablo Meridian, Nevada

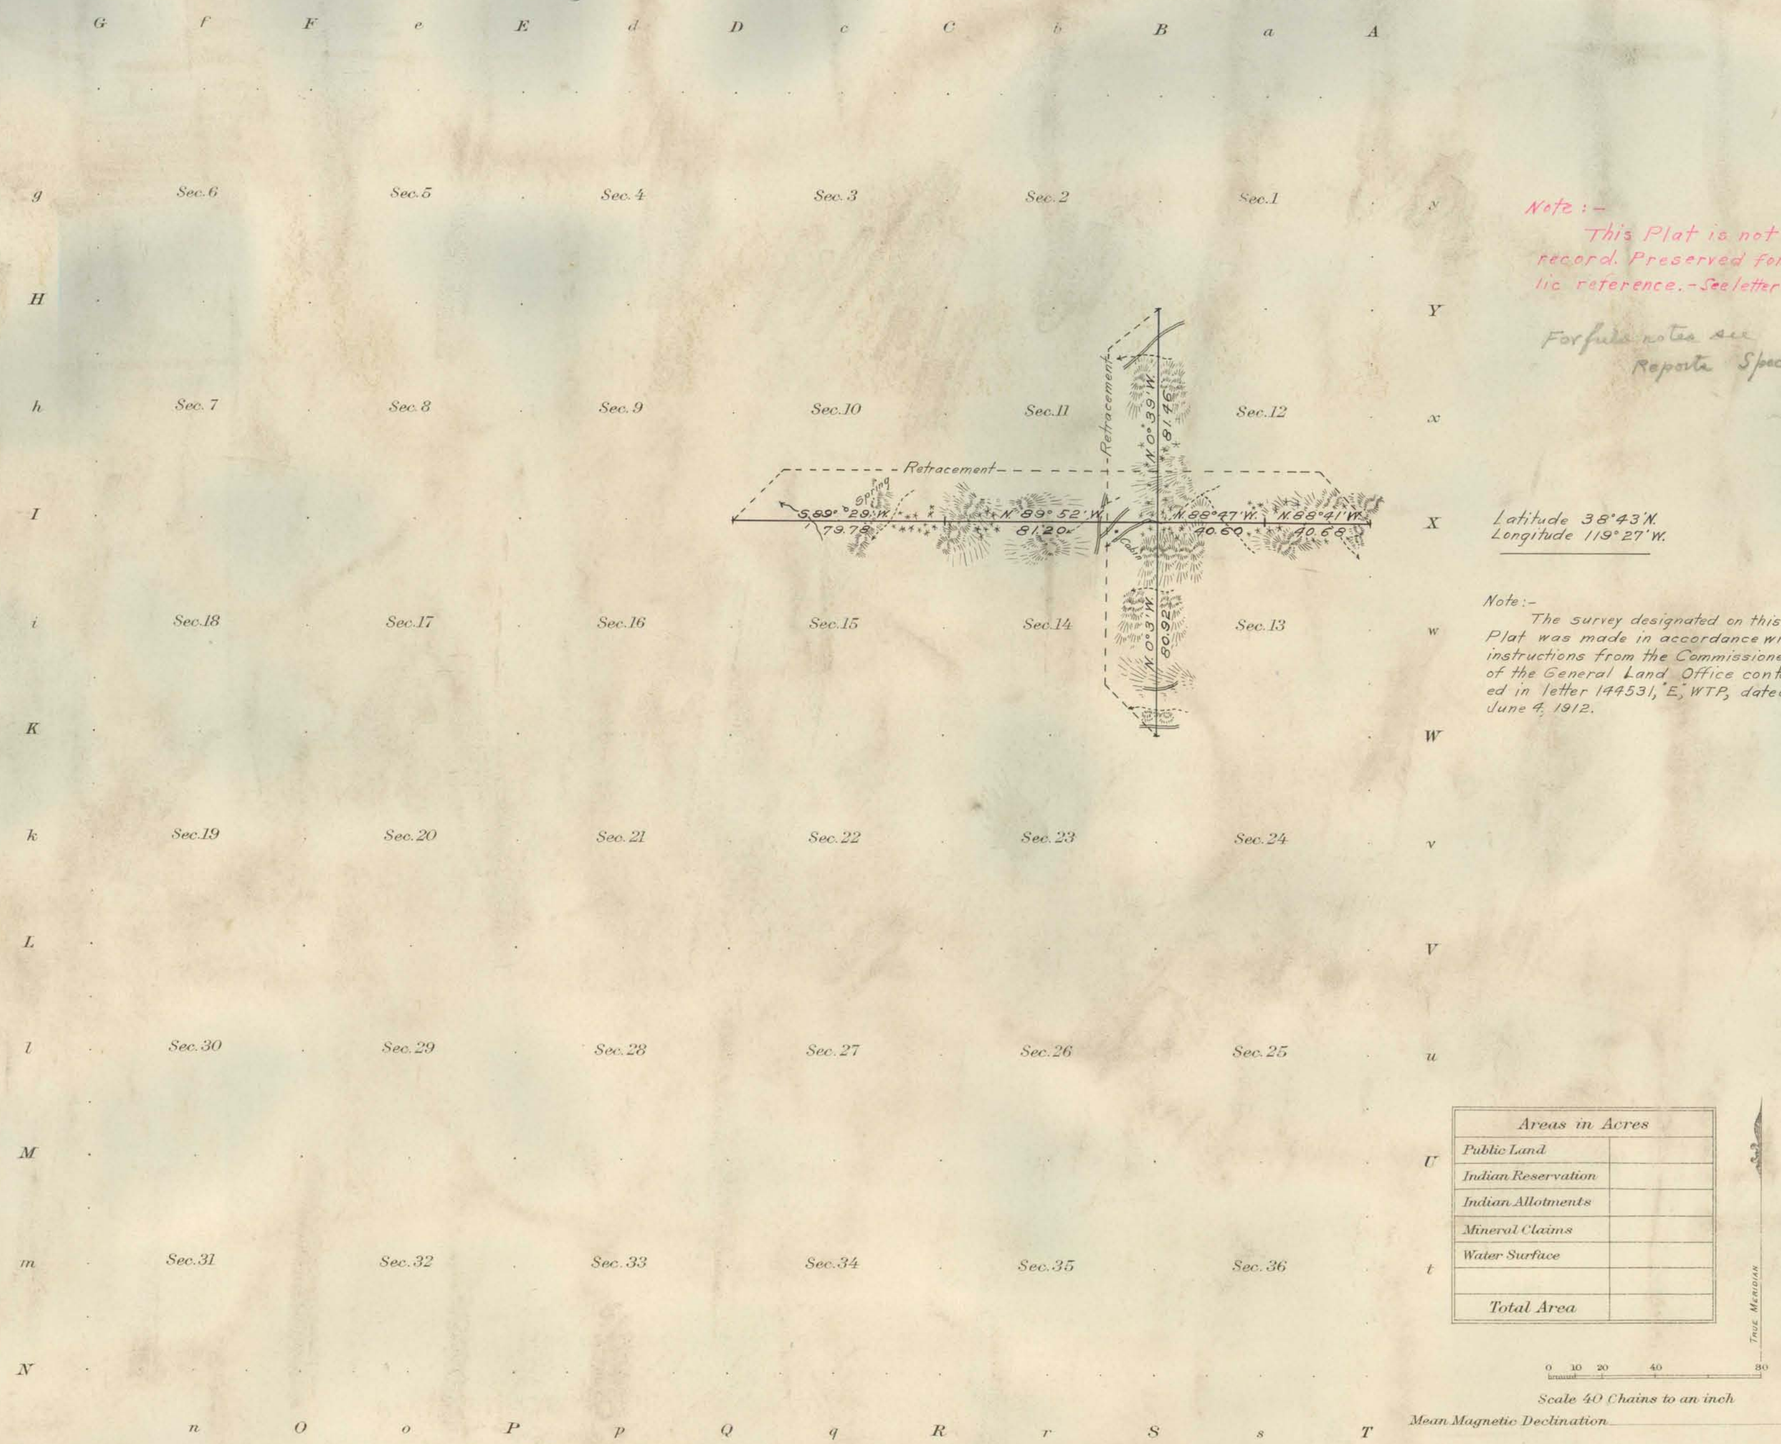

Note:-
This Plat is not of record. Preserved for public reference. - See letter W-83-14

For field notes see Reports Special Surveys

Note:-
The survey designated on this Plat was made in accordance with instructions from the Commissioner of the General Land Office contained in letter 144531, "E", WTP, dated June 4, 1912.

Surveys Designated	By Whom Surveyed	Contract No.	Contract Date	Amount of Surveys Mls.	chs.	lks.	When Surveyed Begun	Completed
Subdivisions - Retm't	H. W. Reppert			5	4	64	April 12, 1913	April 15, 1913

The above map of Township No. 11 N., Range No. 21 E of the Mt. Diablo Meridian Nevada is strictly conformable to the field notes of the survey thereof on file in this office, which have been examined and approved

U.S. Surveyor General's Office.

Reno, Nevada, June 6, 1913

Matthew Kyle
Surveyor General.

R.W.N.

0222

T 11 N., R. 21 E