Township No. 11 North Range No. 26 East Mount Diablo Meridian

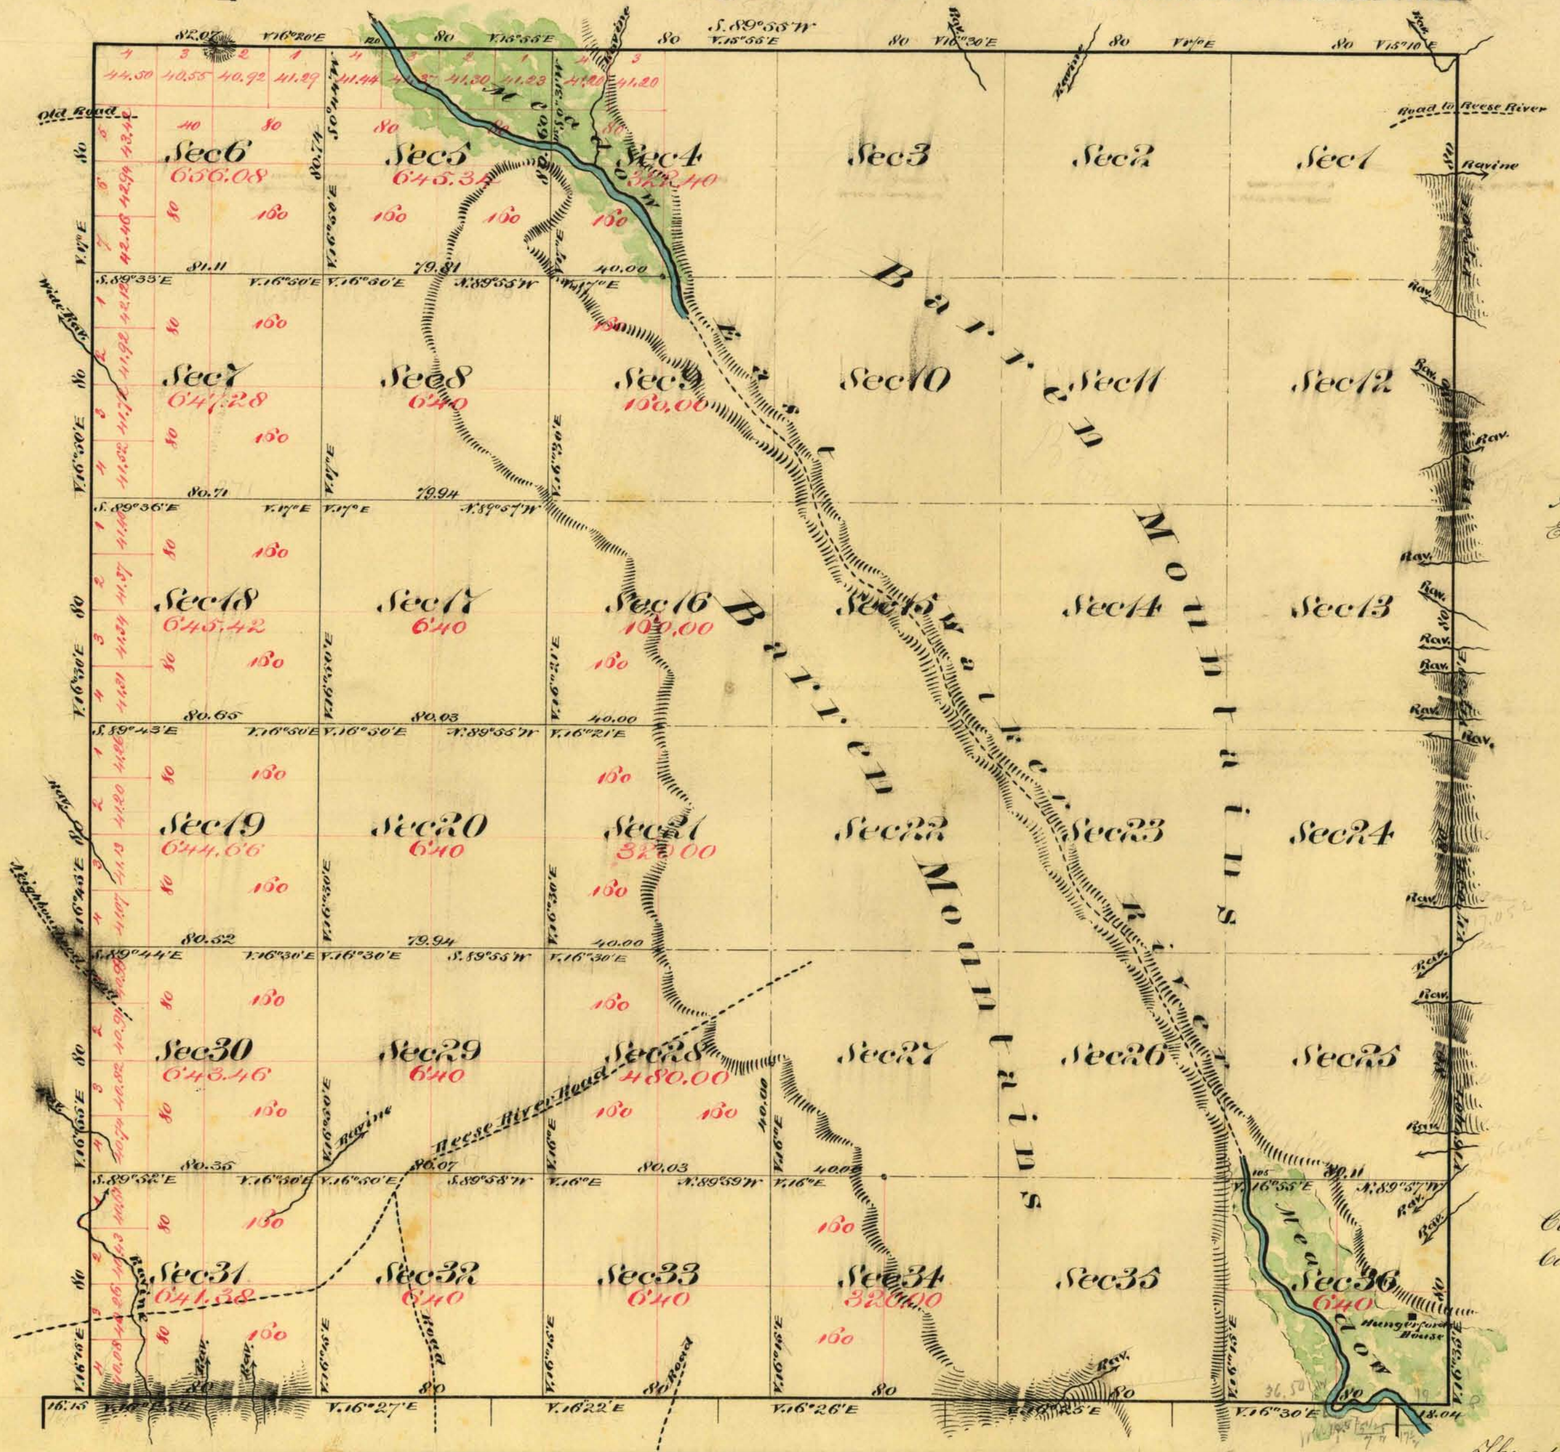

Aggregate Area of Public Land (Surveyed)	10.766.02 Acres
Estimated " " Barren Mountain (unsurveyed)	12.328.40 "
Aggregate	23.094.42 "

Commenced April 10th 1869
Completed April 19th 1869

Surveys Designated	By Whom Surveyed	Date of Contract	Amount of Survey Mls	Chs	Lks	When Surveyed
South Boundary of Township	R. A. Chase & A. Cash Jr.	July 15th 1867	6.	00.	00	1867
Rest of Township lines	" " " " " "	October 9th 1867	18.	02.	07	1868
Subdivision lines	R. A. Chase	March 5th 1869	28.	44.	61.	April 1869

The above Map of Township No. 11 North Range No. 26 East Mount Diablo Me
is strictly conformable to the field notes of the Surveys thereof on file in this
which have been examined and approved
U. S. Surveyor Generals Office
Virginia City Nevada
May 19th 1869

A. R. Safford
U. S. Surveyor General Nevada

0528

T 11 N., R 26 E.