TOWNSHIP No. 11 NORTH RANGE No. 26 EAST MOUNT DIABLO MERIDIAN

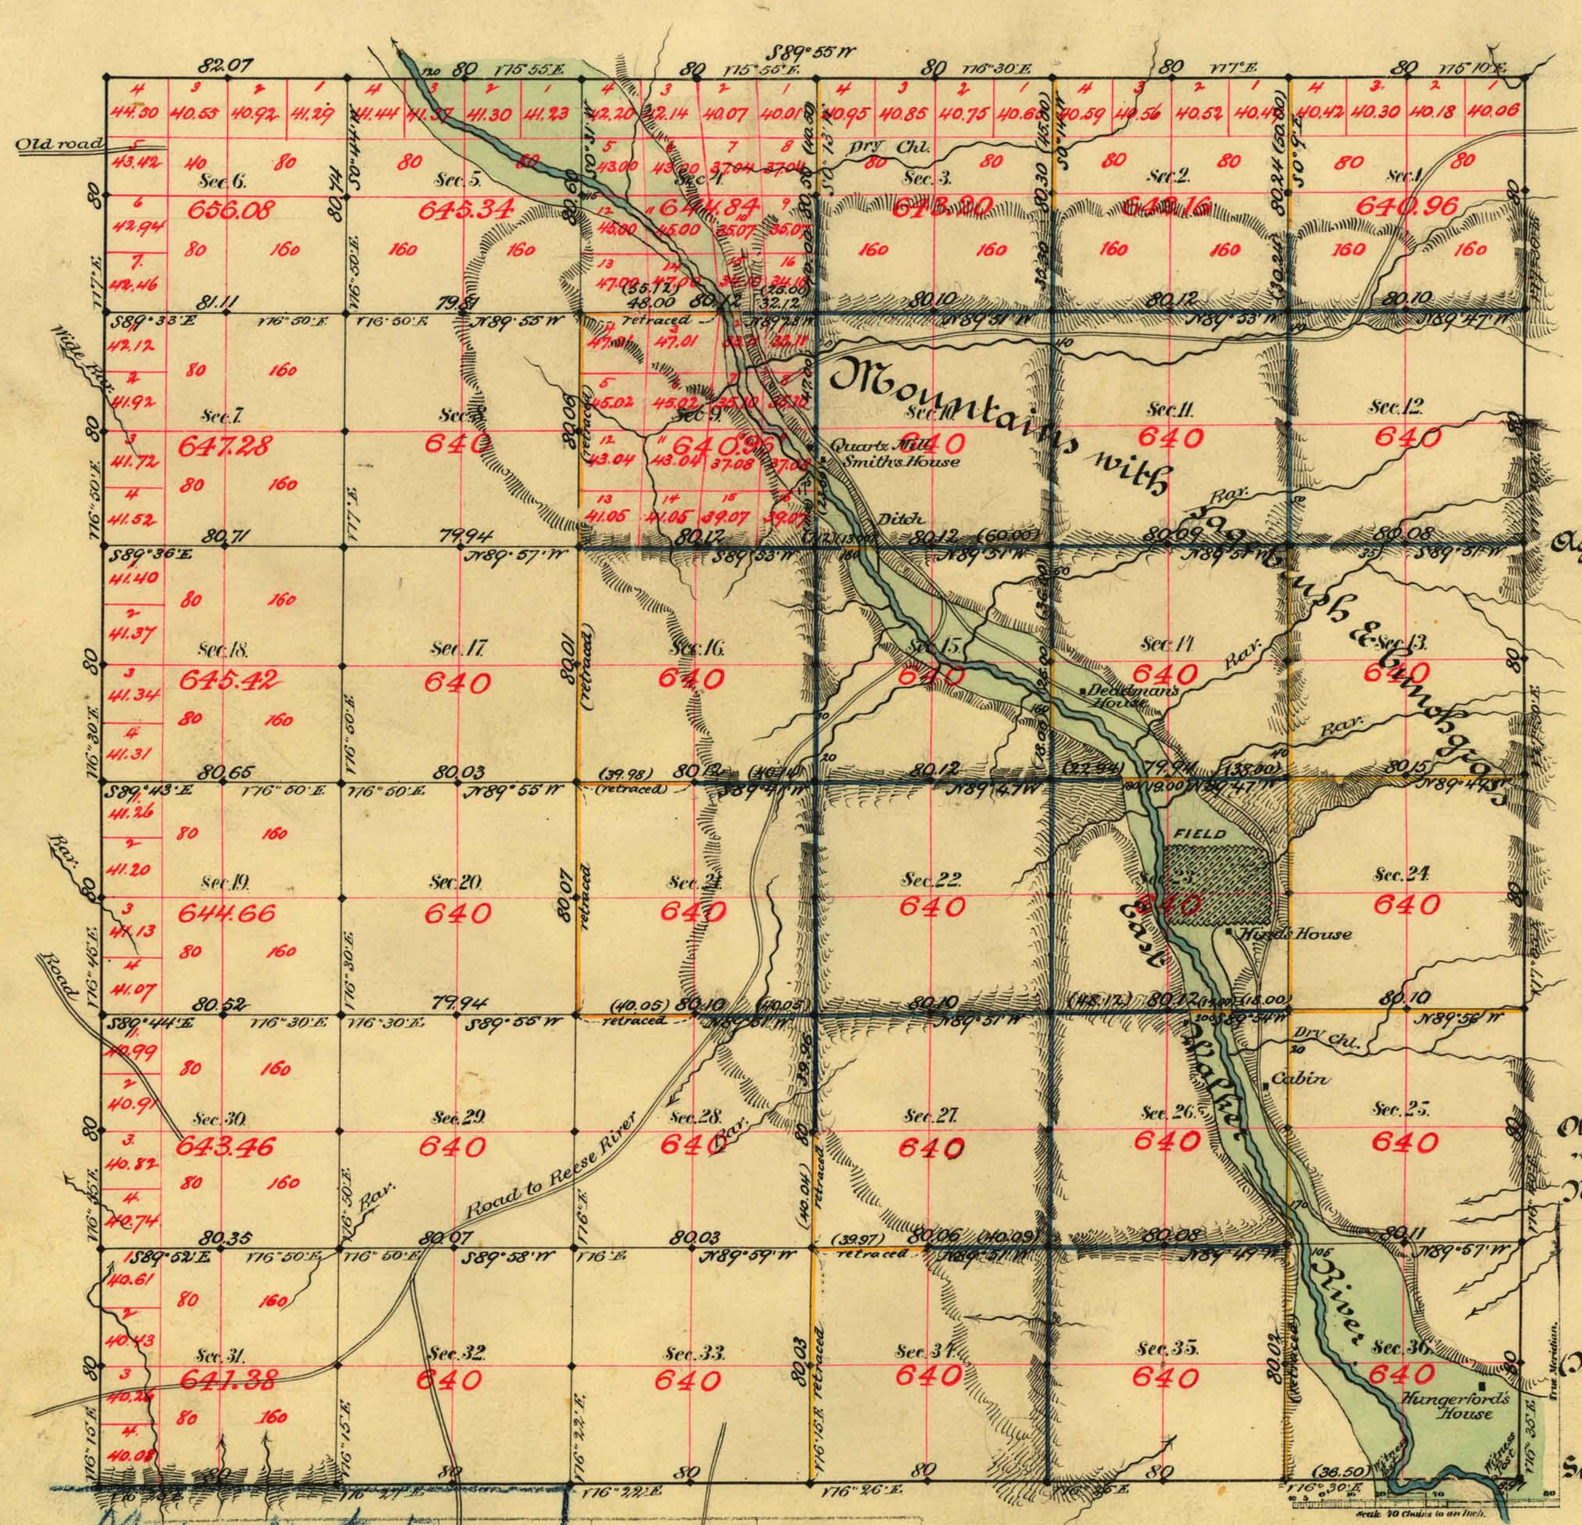

Aggregate area of Public Land surveyed
by R. A. Chase, Mar. 5th 1869 10766.02
" " " Stewart & McClellan
Mar. 14th 1884 12.329.72
Aggregate 23095.74

Old work commenced April 10th 1869
" " completed " 19th "
New " commenced " 17th 1884
" " completed " 23rd "

(N.B.) Old work approved by A. P. K. Safford
May 19th 1869

Subd'ns not noted run with a Var. of 17° E.

Moves Not Fin

Surveys Designated	By Whom Surveyed.	Date of Contract.	Amount of Surveys.	When Surveyed.	No. Con.
S. Bdy	Chase & Lash	July 18th 1867	M 6 - 00 - 00	1867	-4
Rest of Tp. lines	" "	Oct. 9th "	18 - 02 - 07	1868	-8
Subd'ns black	Chase	Mar. 5th 1869	28 - 44 - 61	April 1869	-24
" yellow	Stewart & McClellan	" 14th 1884	15 - 46 - 10	" 1884	-169
" blue	" "	" " "	23 - 37 - 87	" "	-"

The above Map of Township No. 11 North of Range No. 26 East Mount Diablo Meridian is strictly conformable to the field notes of the survey thereof on file in this Office, which have been examined and approved.

Surveyor General's Office, Reno. } C. C. Powning
U.S. Surv. Gen'l of Nevada.

August 23rd 1884

0529

T 11 N, R 26 E. VD