ORIGINAL

OFFICIALLY FILED
NEVADA STATE OFFICE
at 10:00 AM on January 30, 1997

TOWNSHIP 11 NORTH, RANGE 26 EAST, OF THE MOUNT DIABLO MERIDIAN, NEVADA

DEPENDENT RESURVEY AND SUBDIVISIONS

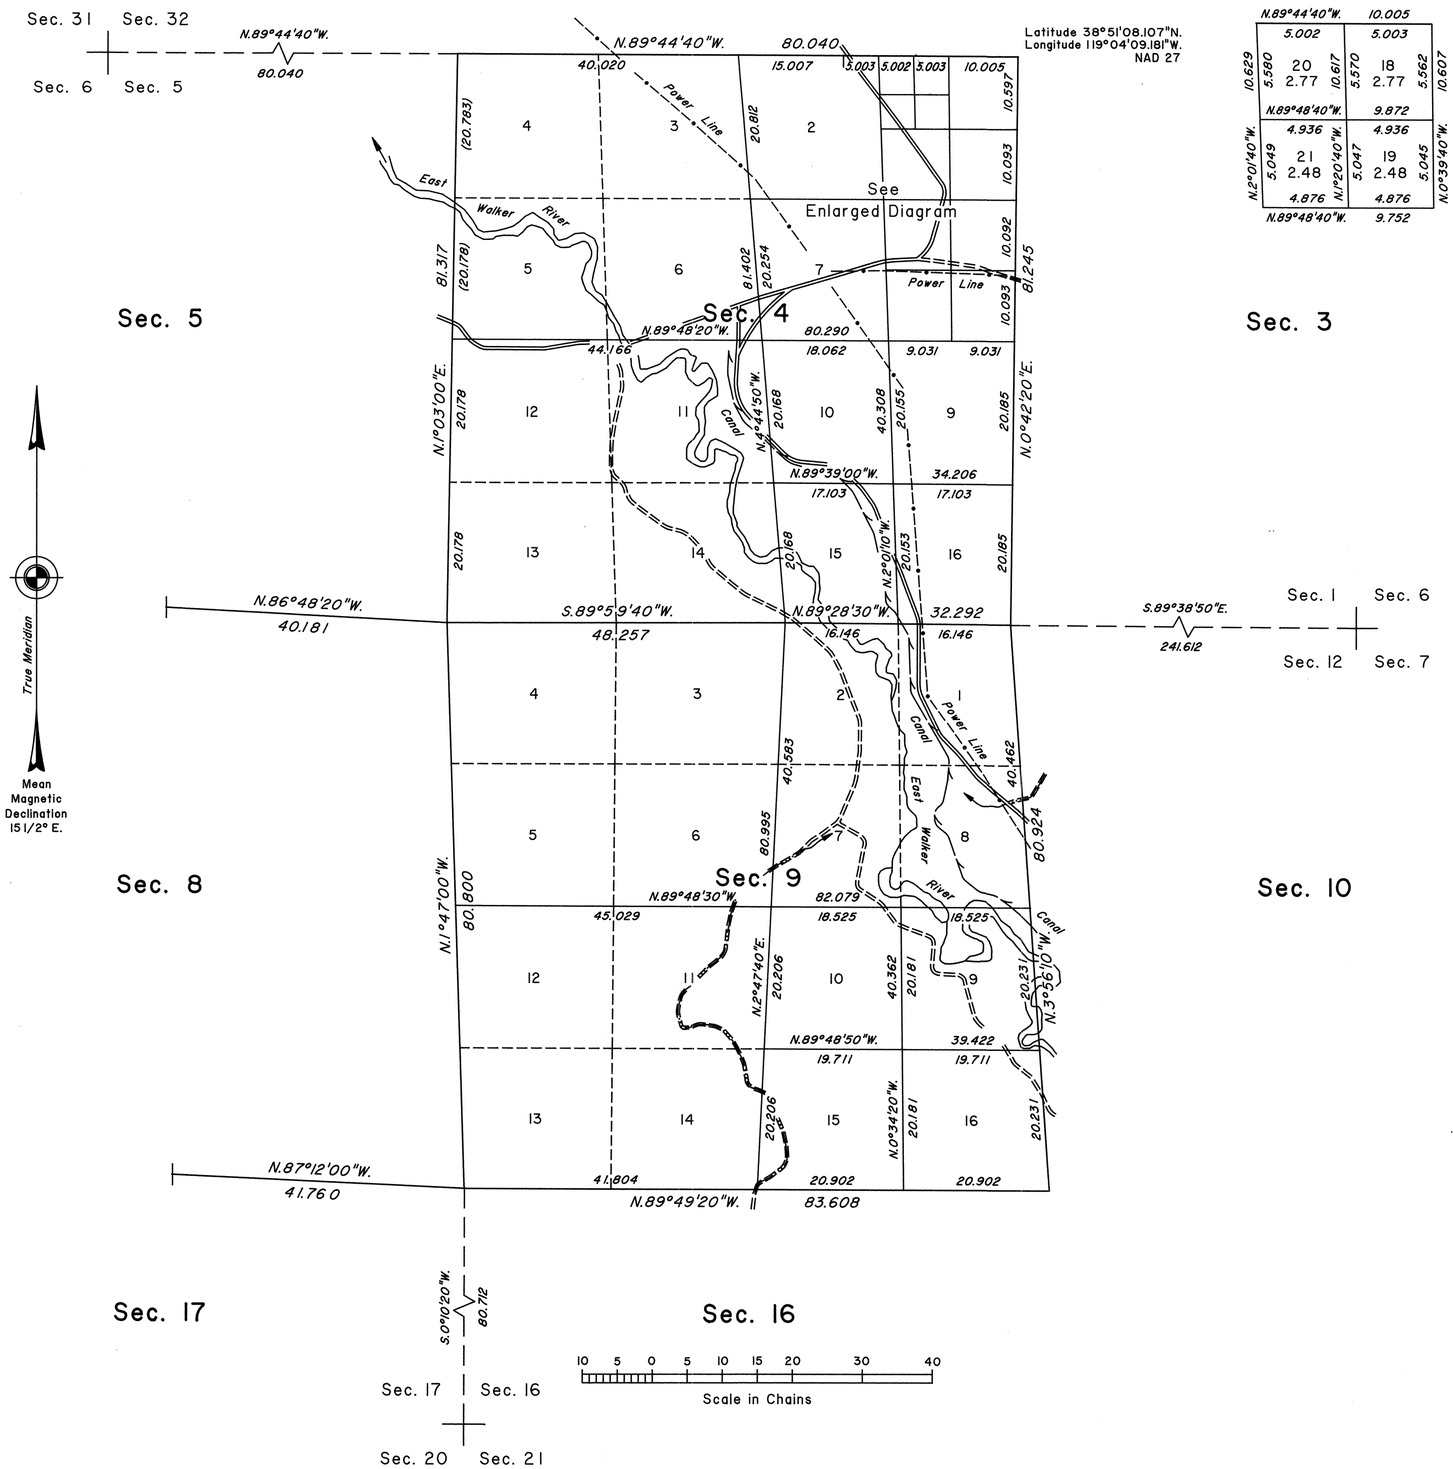

DETAIL A

Not to Scale

ENLARGED DIAGRAM

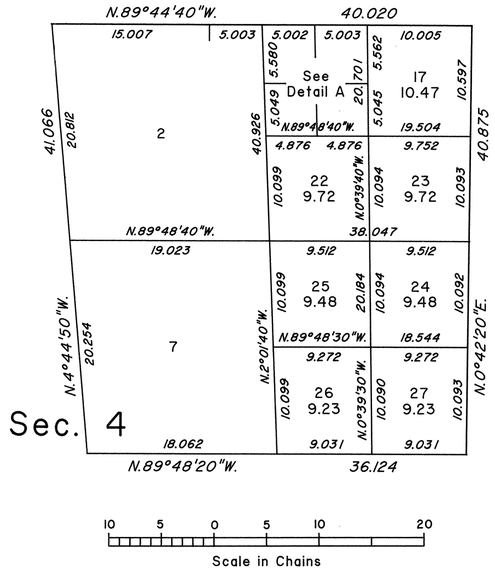

A history of surveys is contained in the field notes.

This plat represents the dependent resurvey of a portion of the north boundary and a portion of the subdivisional lines designed to restore the corners in their true original locations according to the best available evidence, and the subdivision of sections 4 and 9, Township 11 North, Range 26 East, Mount Diablo Meridian, Nevada.

Except as indicated hereon, the lottings and areas are as shown on the plats approved May 19, 1869 and August 23, 1884.

Survey executed by Brock R. Clifford, Cadastral Surveyor, beginning October 18, 1995, and completed April 16, 1996, pursuant to Special Instructions dated October 17, 1995, for Group No. 757, Nevada.

UNITED STATES DEPARTMENT OF THE INTERIOR
BUREAU OF LAND MANAGEMENT

Reno, Nevada January 28, 1997

This plat is strictly conformable to the approved field notes, and the survey, having been correctly executed in accordance with the requirements of law and the regulations of this Bureau, is hereby accepted.

For the Director

Robert H. Thompson

Acting Chief Cadastral Surveyor, Nevada

T.11N., R.26E., M.D.M.