Township No. 11 North Range No. 64 East Mount Diablo Meridian

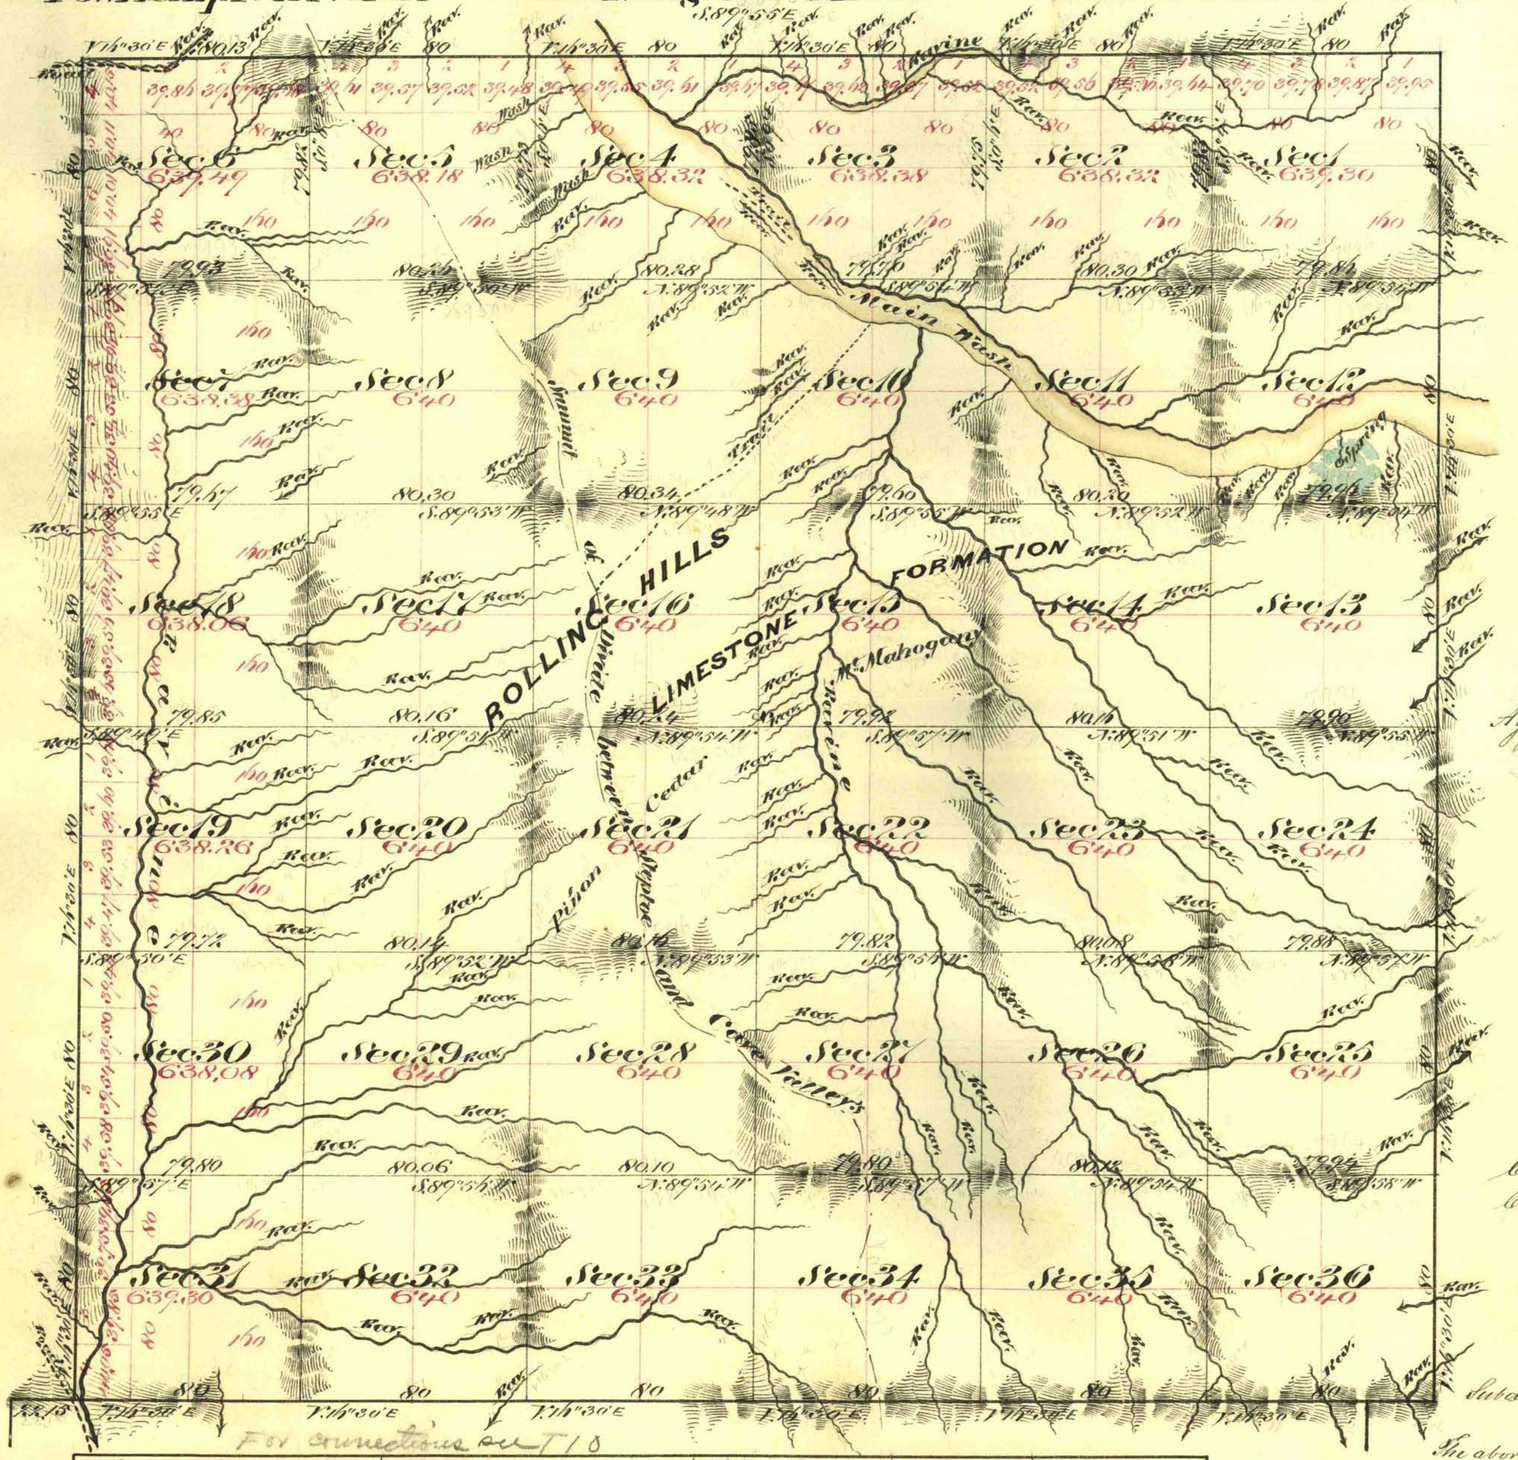

Aggregate Area of Public Land 23,024.07 Acres

Commenced December 6th 1874
Completed " " 11th 1874

Subdivision lines not otherwise noted run with a Variation of 16° 30' East

Surveys Designated	By Whom Surveyed	Date of Contract	Amt of Surs Mls	Chs	Lks	When Surveyed	No. Corr.
South Boundary	E. B. Monroe & A. G. Bateman	August 23rd 1871	6	00	00	1871	46
West "	" " " " " "	Nov 1st 1871	6	00	00	"	48
N & E "	" " " " " "	July 24th 1874	12	00	13	1874	63
Subdivision Lines	" " " " " "	" " "	59	79	23	Dec 1874	"

The above Map of Township No. 11 North Range No. 64 East Mount Diablo Meridian is strictly conformable to the field notes of the Surveys thereof on file in this Office, which have been examined and approved.
U. S. Surveyor Generals Office
Virginia City Nevada
May 4th 1875

E. S. Davis
U. S. Surveyor Gen'l Nevada

2859

T 11 N, R 64 E