ORIGINAL

OFFICIALLY FILED
NEVADA STATE OFFICE
10:00 A.M., June 25, 1976

# TOWNSHIP 12 NORTH, RANGE 21 EAST, OF THE MOUNT DIABLO MERIDIAN, NEVADA.

## DEPENDENT RESURVEY

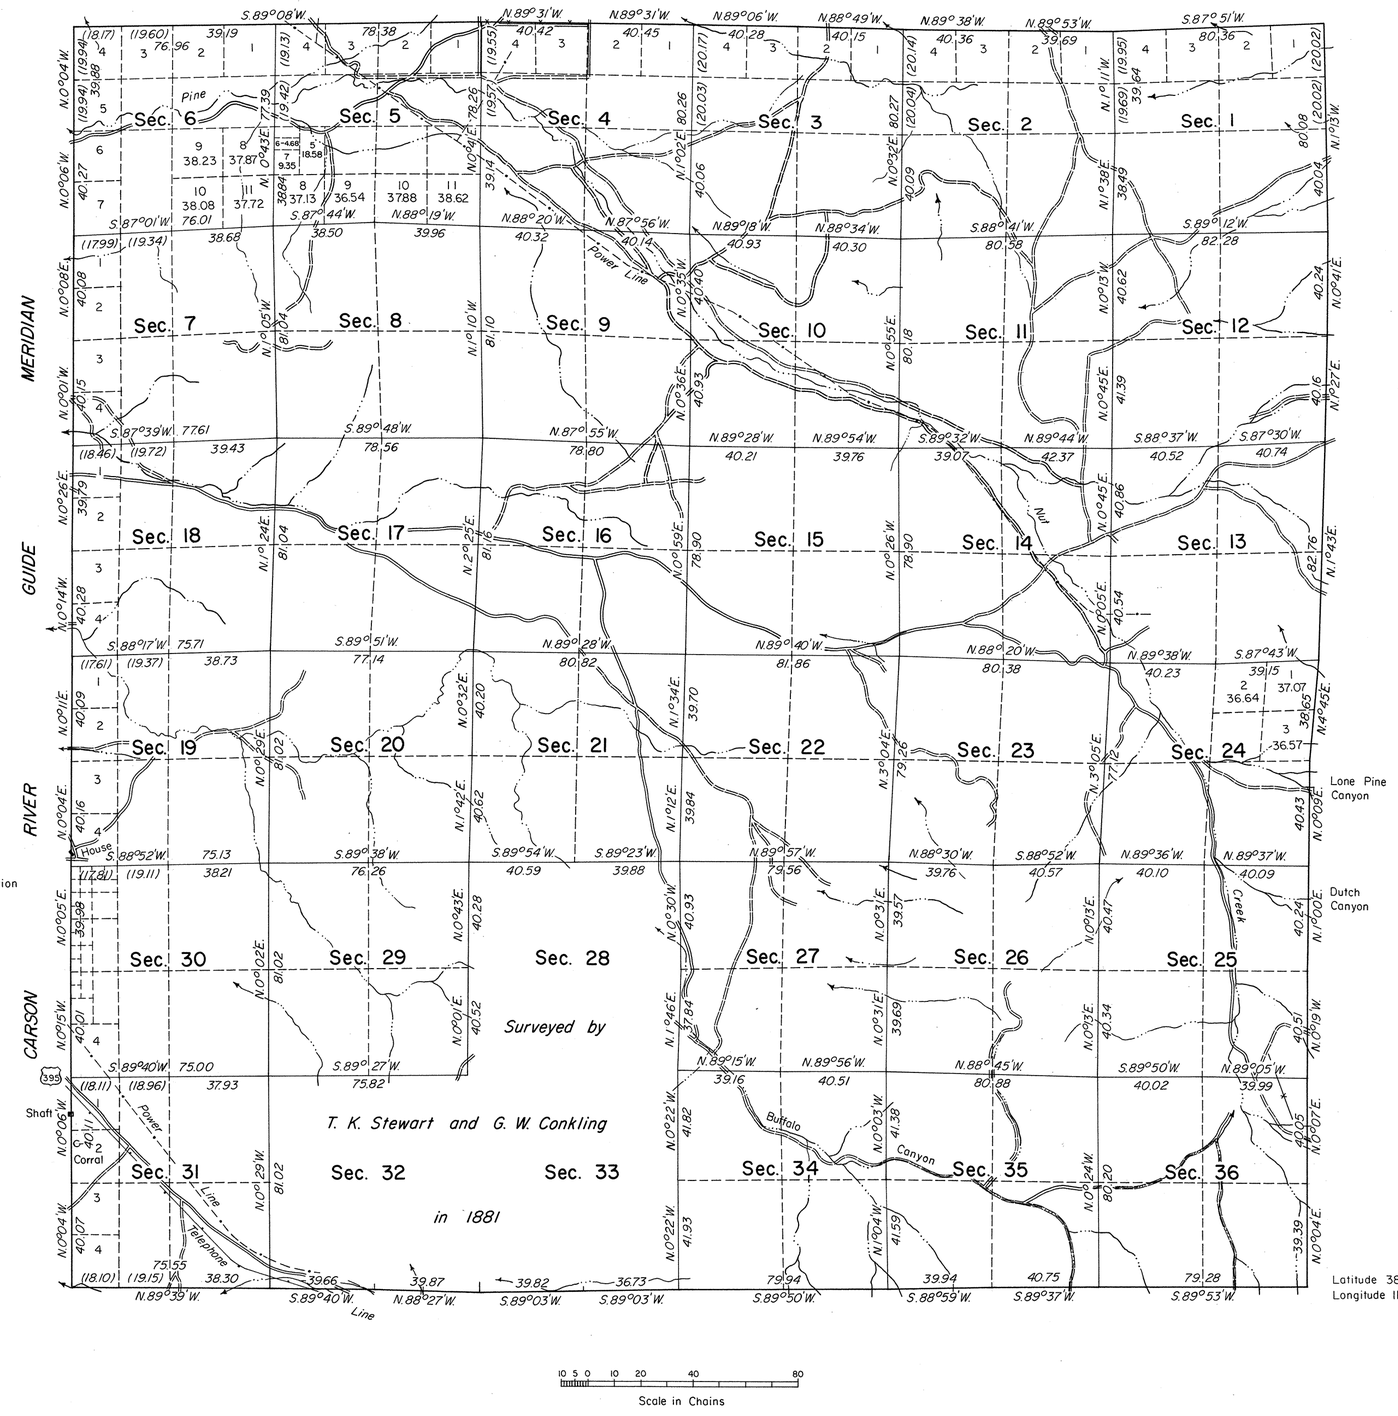


## ENLARGED DIAGRAM

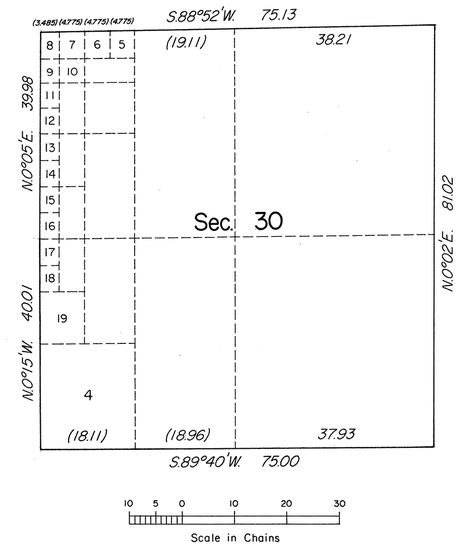


A history of surveys is contained in the field notes.

A dependent resurvey of the north boundary was executed concurrently under T. 13 N., R. 21 E., Group No. 495, Nevada.

This plat represents a dependent resurvey of the south, west and east boundaries, and a portion of the subdivisional lines of T. 12 N., R. 21 E., designed to restore the corners in their true original locations according to the best available evidence.

Lottings and areas, except as shown hereon, are as shown on the plat approved October 27, 1881, and supplemental plat accepted April 2, 1962.

Survey executed by Neil R. Forsyth, Cadastral Surveyor, May 1 to July 10, 1973, under Special Instructions dated April 9, 1973, for Group No. 496, Nevada.

UNITED STATES DEPARTMENT OF THE INTERIOR
BUREAU OF LAND MANAGEMENT
Washington, D.C. May 5, 1976

This plat is strictly conformable to the approved field notes, and the survey, having been correctly executed in accordance with the requirements of law and the regulations of this Bureau, is hereby accepted.

For the Director

Latitude 38°51'10"N.
Longitude 119°34'01"W.

Chief, Division of Cadastral Survey