ORIGINAL

OFFICIALLY FILED
NEVADA STATE OFFICE
10:00 A.M., February 14, 1978

TOWNSHIP 12 NORTH, RANGE 21 EAST, OF THE MOUNT DIABLO MERIDIAN, NEVADA

DEPENDENT RESURVEY AND SUBDIVISION

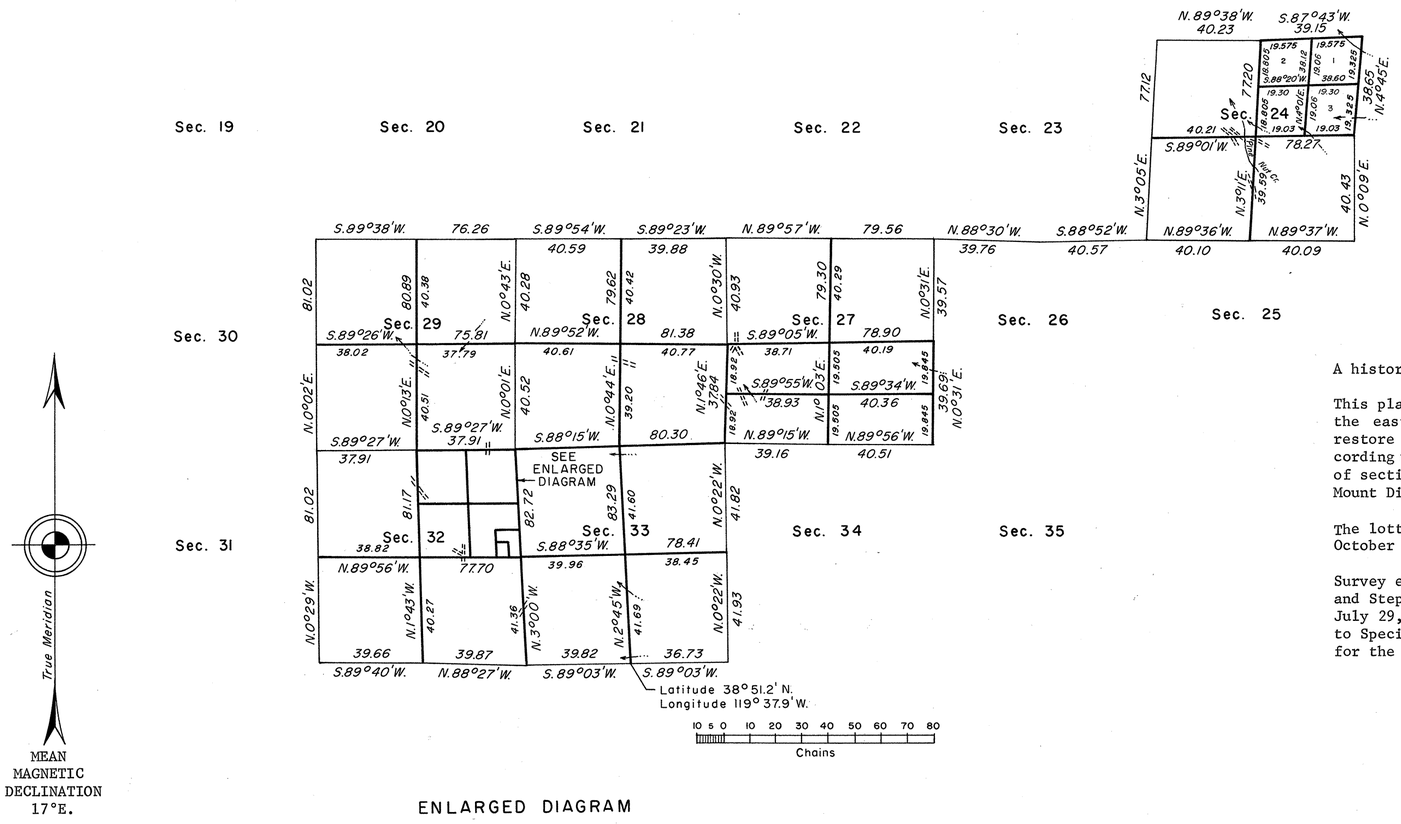

A history of surveys is contained in the field notes.

This plat represents a dependent resurvey of a portion of the east boundary and subdivisional lines, designed to restore the corners in their true original locations according to the best available evidence, and the subdivision of sections 24, 27, 28, 29, 32, and 33, T. 12 N., R. 21 E., Mount Diablo Meridian, Nevada.

The lottings and areas are as shown on the plats approved October 27, 1881, and accepted May 5, 1976.

Survey executed by Wayne M. Gardner, Cadastral Surveyor, and Stephen D. Hardin, Surveying Technician, beginning July 29, 1974 and completed September 13, 1974, pursuant to Special Instructions dated July 5, 1974 which provided for the surveys under Group No. 512, Nevada.

ENLARGED DIAGRAM

N. E. 1/4 Sec. 32

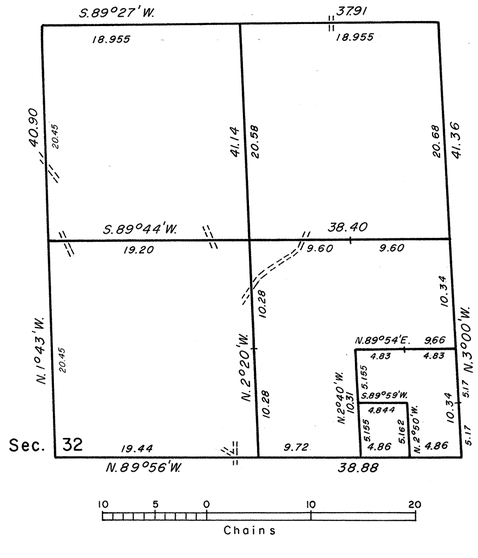

Note: The south and east boundaries and subdivision lines, except the section lines between sections 28 and 33, and sections 32 and 33 were resurveyed by Neil R. Forsyth in 1973.

UNITED STATES DEPARTMENT OF THE INTERIOR
BUREAU OF LAND MANAGEMENT
Washington, D.C. January 20, 1978

This plat is strictly conformable to the approved field notes, and the survey, having been correctly executed in accordance with the requirements of law and the regulations of this Bureau, is hereby accepted.

For the Director

Roger T. Barrm

Acting Chief, Division of Cadastral Survey

LPB/WO
LP

LDG