(4-675b)

ORIGINAL

TOWNSHIP Nº 12 NORTH RANGE Nº 25 EAST MOUNT DIABLO MERIDIAN NEVADA

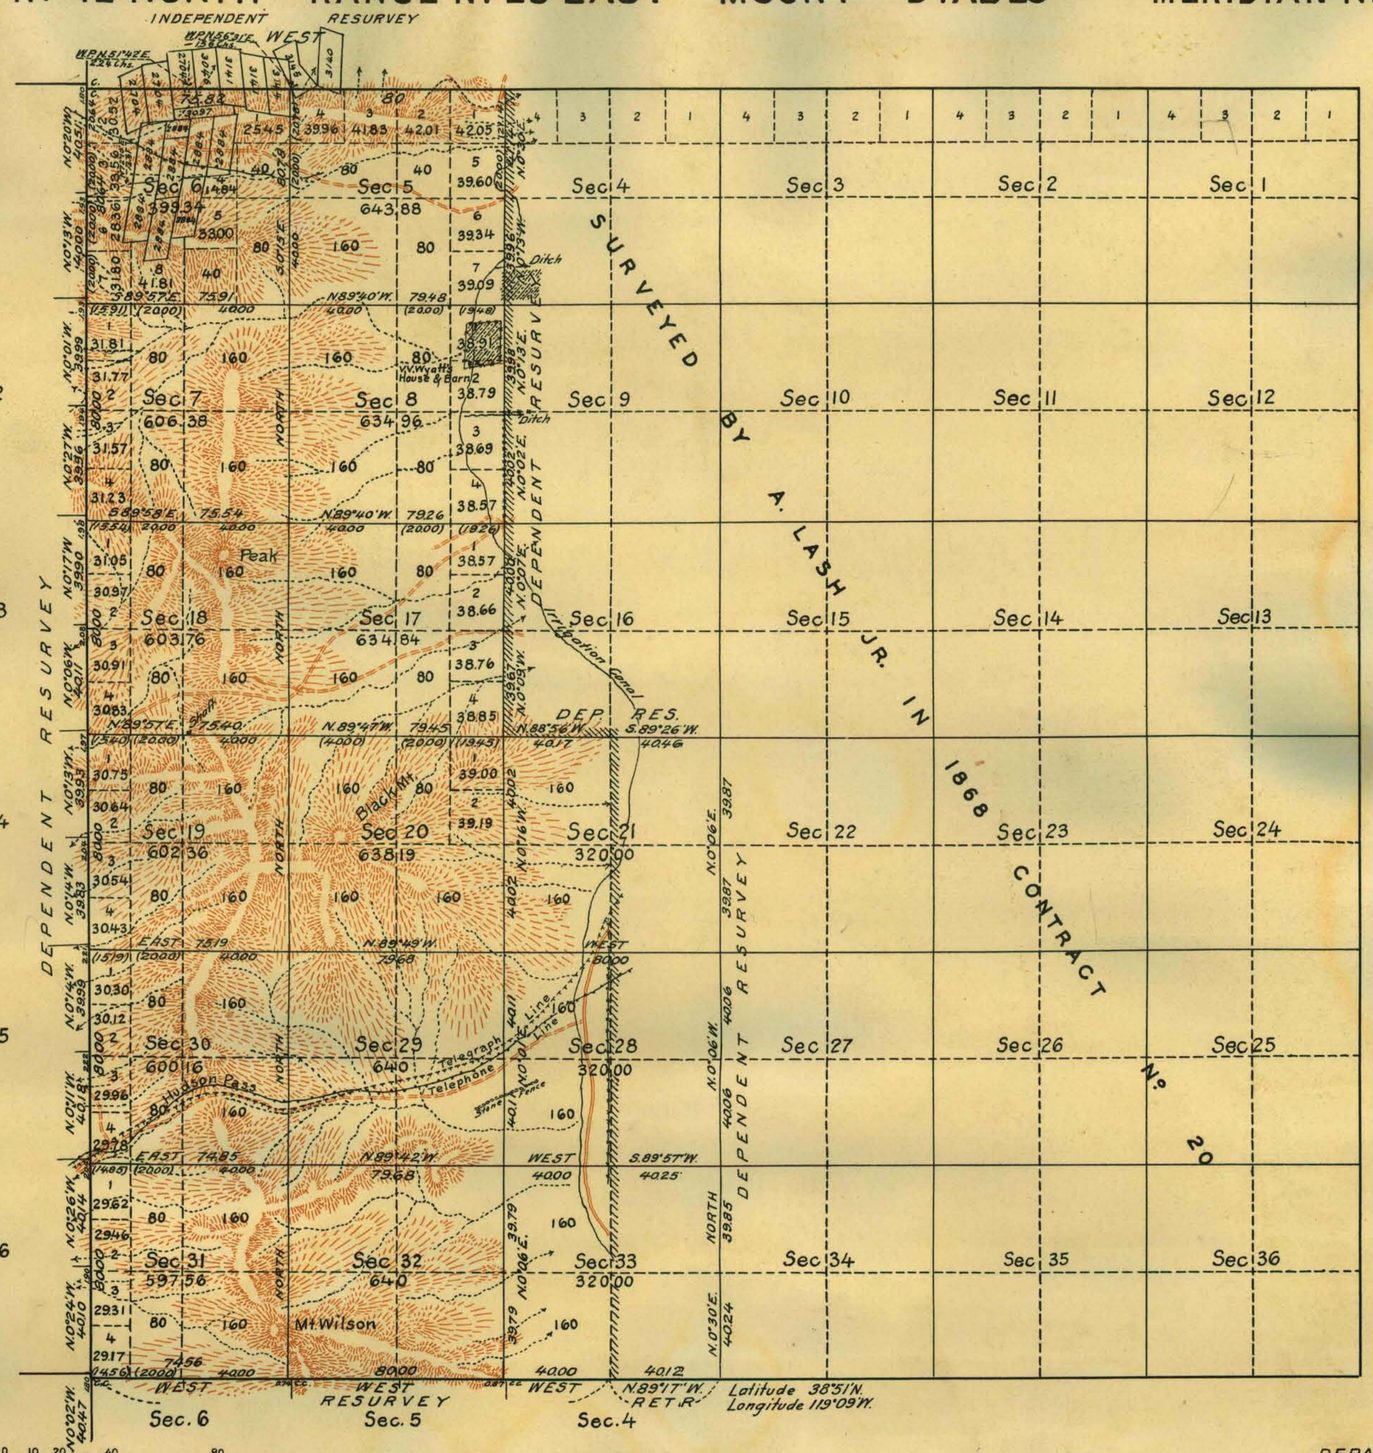

NOTE
Indications of copper bearing ore were noted on the mountainous areas.

LIST OF MINERAL CLAIMS

Survey No. 2704 BACHELOR No. 1 LODE
" " " " " No. 2 "
" " " " " No. 3 "
Survey No 2884 DEWEY LODE
" " " EUREKA "
" " " SPRING "
" " " SURE SHOT LODE
" " " LUCKY BOY "
" " " ENTERPRISE "
" " " TWENTIETH CENTURY LODE
" " " " " " " No. 2 "
Survey No 3046 COTTONWOOD LODE
" " 3097 MASON VALLEY FRACTION LODE
" " 3140 LIME RIDGE COPPER AND LIME CLAIM LODE
Survey No 3141 MALACHITE No. 2 LODE
" " " " " No. 3 "
" " 3144 MONTGOMERY "
" " 3145 JANUARY LODE

Mean Magnetic Declination,

Scale: 40 Chains to an Inch.

Area Surveyed, 8201.43 Acres.

LINES DESIGNATED	BY WHOM SURVEYED	GROUP Nº	GROUP DATE	MILEAGE MLS.	MILEAGE CHS.	WHEN SURVEYED BEGUN	WHEN SURVEYED COMPLETED
Exterior W. Bdy.	Walter H. Good	116	Nov. 8, 1923	6	0.64	April 6, 1929	April 12, 1929
Subdivisional	" " "	"	" " "	27	56.66	March 27, 1929	April 9, 1929
Exterior N. Bdy.	Voigt and Good	85	June 23, 1920	1	75.82	April 19, 1921	May 3, 1921
Exterior S. Bdy.	H. W. Reppert	22	Feb. 11, 1913	2	74.68	June 16, 1913	June 19, 1913

Office of U.S. Supervisor of Surveys
Denver, Colorado, Sept. 23, 1929.
The above plot of Township No. 12 North Range No. 25 East of the Mount Diablo Meridian, Nevada is strictly conformable to the field notes of the survey thereof which have been examined and approved.

U.S. Supervisor of Surveys.

DEPARTMENT OF THE INTERIOR
GENERAL LAND OFFICE
Washington, D.C., Oct. 26, 1929.
The survey represented by this plat having been correctly executed in accordance with the requirements of law and the regulations of this office, is hereby accepted.

Acting Assistant Commissioner.

D.K.P.

T. 12 N., R. 25 E.