OFFICIALLY FILED
NEVADA STATE OFFICE
10:00 A.M. October 11, 1989

ORIGINAL

TOWNSHIP 13 NORTH, RANGE 28 EAST, OF THE MOUNT DIABLO MERIDIAN, NEVADA

ENLARGED DIAGRAM OF S 1/2 SEC. 5 AND SEC. 8

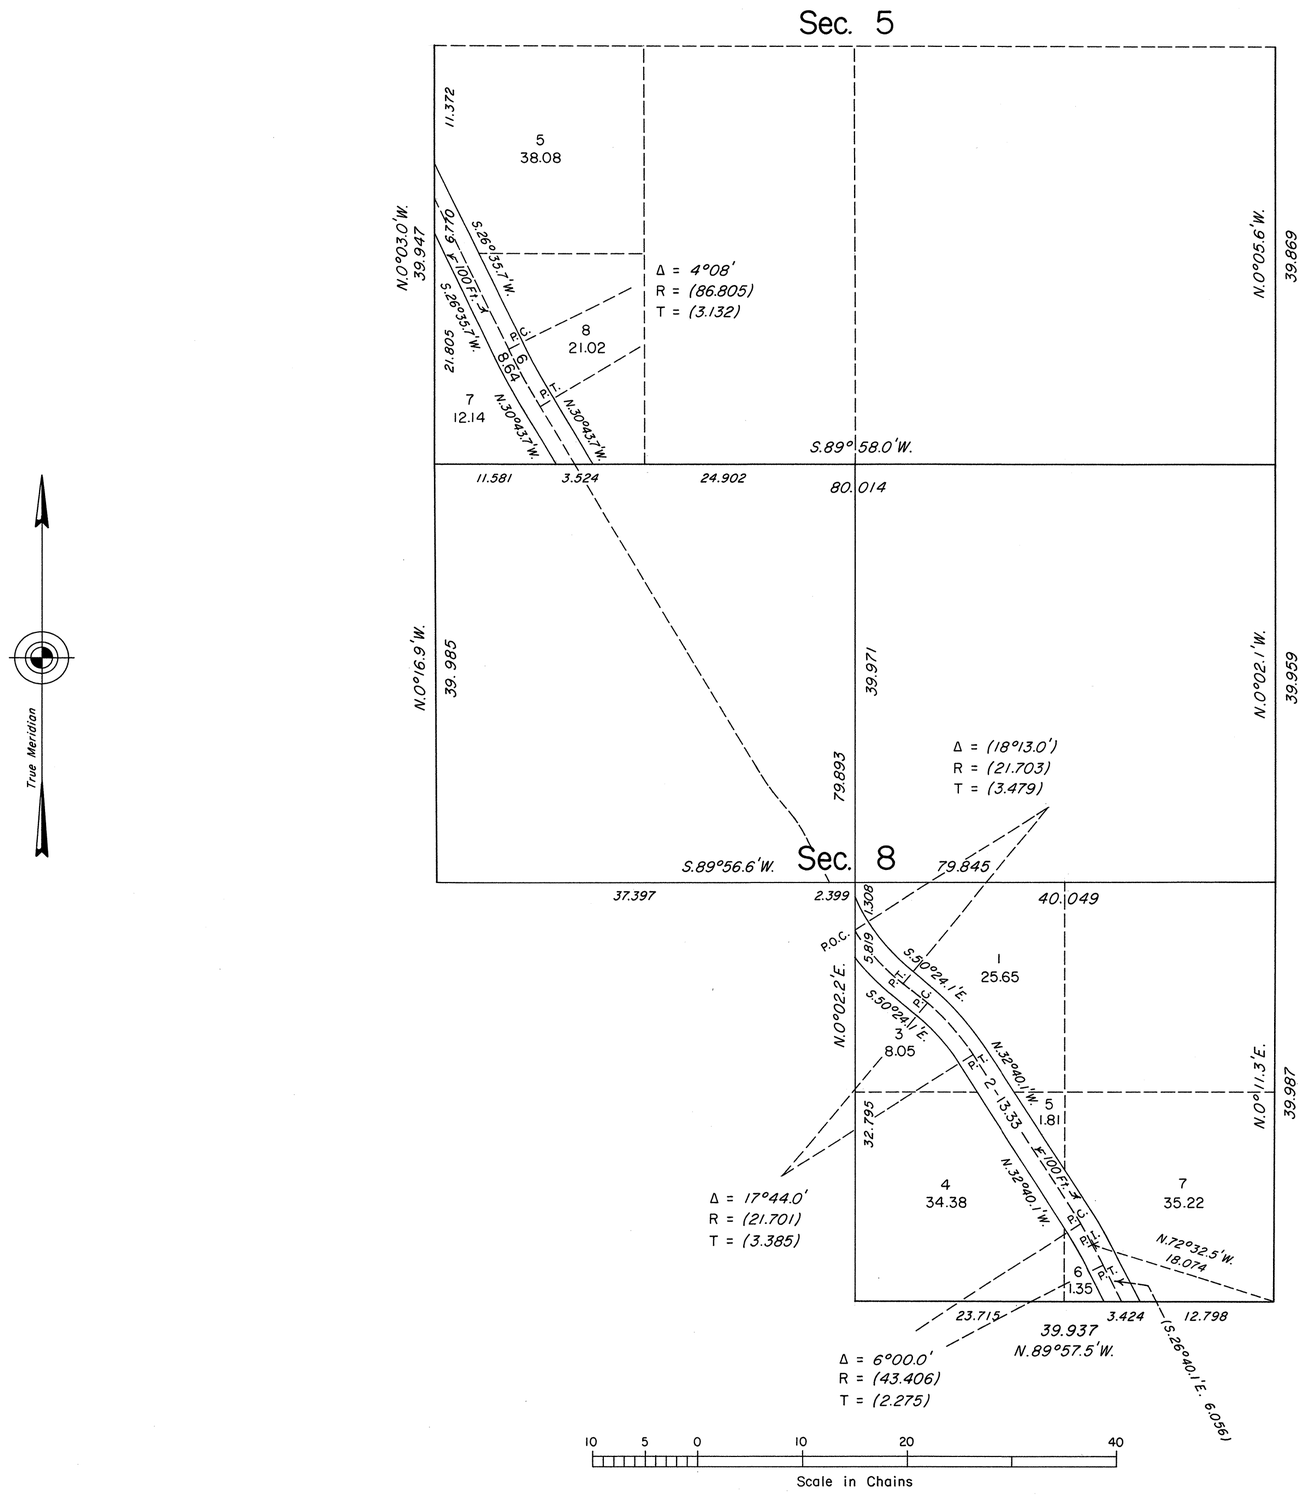

Reference should be made to Sheet No. 1 for survey information.

UNITED STATES DEPARTMENT OF THE INTERIOR
BUREAU OF LAND MANAGEMENT

Reno, Nevada September 27, 1989

This plat is strictly conformable to the approved field notes, and the survey, having been correctly executed in accordance with the requirements of law and the regulations of this Bureau, is hereby accepted.

For the Director

Lacel E. Bland

Chief Cadastral Surveyor

JRM

T.13N., R.28E., M.D.M.